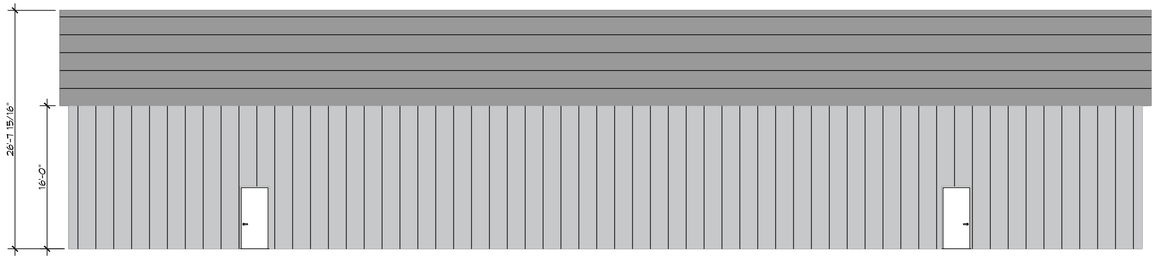

2 REAR ELEVATION
SCALE: 1/8"=1'-0"

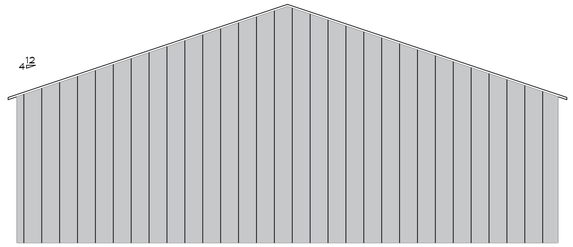

3 RIGHT ELEVATION
SCALE: 1/8"=1'-0"

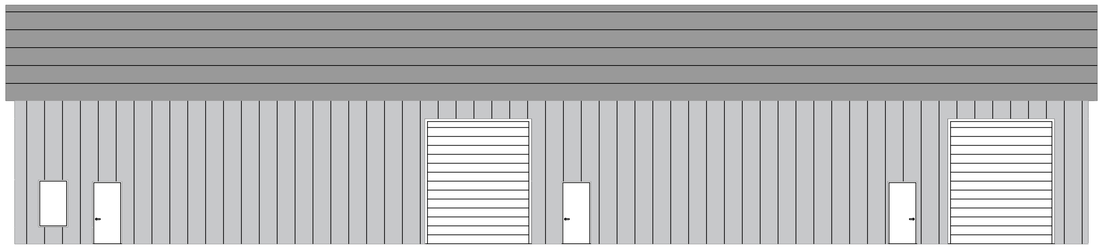

4 FRONT ELEVATION
SCALE: 1/8"=1'-0"

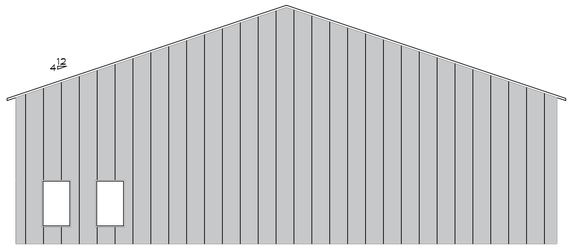

5 LEFT ELEVATION
SCALE: 1/8"=1'-0"

DAMMON ENGINEERING, INC.
LOUISIANA & MISSISSIPPI
www.dammonengineering.com
info@dammonengineering.com
PH: 985.649.5832
Chief Engineer: Brian Mistich, PE
5544 Sycamore Trail
Slidell, LA 70458

REVISIONS

#	DESCRIPTION	DATE

SEAL:

Missing or invalid re
File: P:\Stamps\Bria
Sheet: 1

NEW WAREHOUSES

LENIS A/C

3510/1 COAST BOULEVARD
SLIDELL, LA 70460

JOB No:	
DATE:	10-02-2025
DRAWN BY:	CCD
CHECKED BY:	JMS

THIS DOCUMENT, THE IDEAS AND DESIGNS INCORPORATED HEREIN, AS AN INSTRUMENT OF PROFESSIONAL SERVICE, IS THE PROPERTY OF DAMMON ENGINEERING, INC. (DEI) AND SHALL NOT BE USED FOR ANY PROJECT WITHOUT THE EXPRESS WRITTEN CONSENT OF DEI. THIS DOCUMENT IS THE PROPERTY OF DEI AND MUST BE RETURNED UPON REQUEST.

SHEET TITLE:
ELEVATIONS

DRAWING NUMBER:
A102

SHEET No: 7 of 16

FILE NAME: J:\- Office Warehouse\Lenis ac Slidell\Current Drawings\A102 - Exterior Elevations.dwg PLOT DATE & TIME: Monday, October 6, 2025 10:14:19 AM