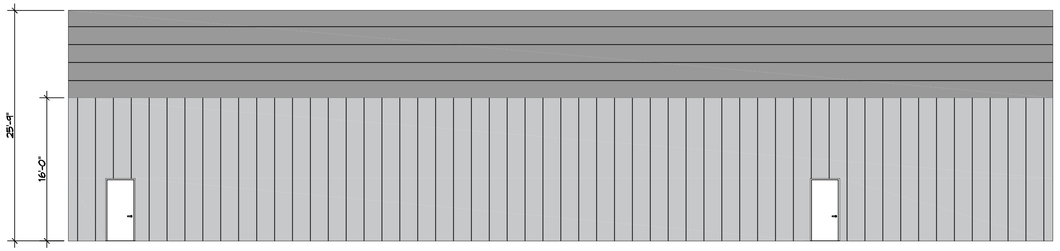

4 REAR ELEVATION
SCALE: 1/8"=1'-0"

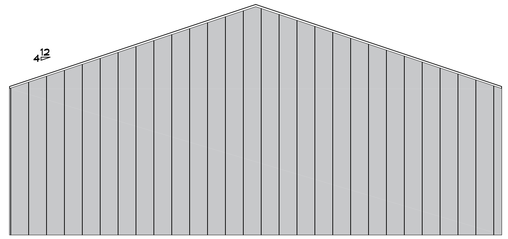

5 RIGHT ELEVATION
SCALE: 1/8"=1'-0"

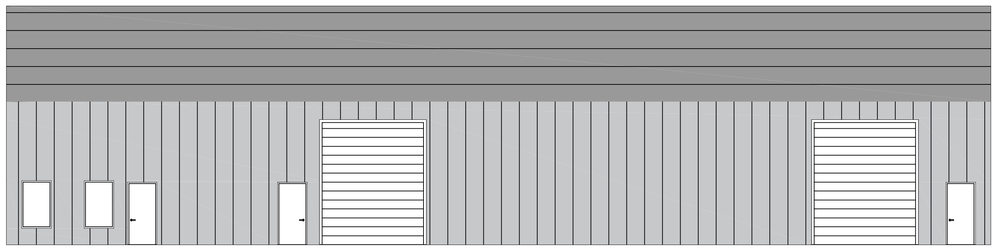

6 FRONT ELEVATION
SCALE: 1/8"=1'-0"

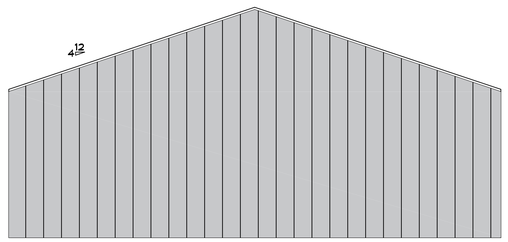

7 LEFT ELEVATION
SCALE: 1/8"=1'-0"

DAMMON ENGINEERING, INC.
LOUISIANA & MISSISSIPPI
www.dammonengineering.com
info@dammonengineering.com
PH: 985.649.5832
Chief Engineer: Brian Mistich, PE
5544 Crosby Trail
Slidell, LA 70458

REVISIONS

#	DESCRIPTION	DATE

SEAL:

NEW OFFICE WAREHOUSE

LENIS A/C

38104 COAST BOULEVARD
SLIDELL, LA 70460

DATE:	1-22-2026
CHECKED BY:	JMS
DRAWN BY:	CKD
JOB No:	

This document is the property of Dammon Engineering, and must therefore not be used for any purpose other than that for which it is specifically intended without the written consent of Dammon Engineering. Any reproduction of this document, in whole or in part, or any use of the information contained in it for purposes other than those for which it has been prepared and developed without written consent is prohibited. Dammon Engineering assumes no responsibility for such unauthorized use.

SHEET TITLE:
EXTERIOR ELEVATIONS

DRAWING NUMBER:

A102

SHEET No: 6 of 12

FILE NAME: J:\- Office Warehouse\Lenis ac Slidell\Current Drawings\A102 - Exterior Elevations.dwg PLOT DATE & TIME: Thursday, January 22, 2026 4:08:07 PM