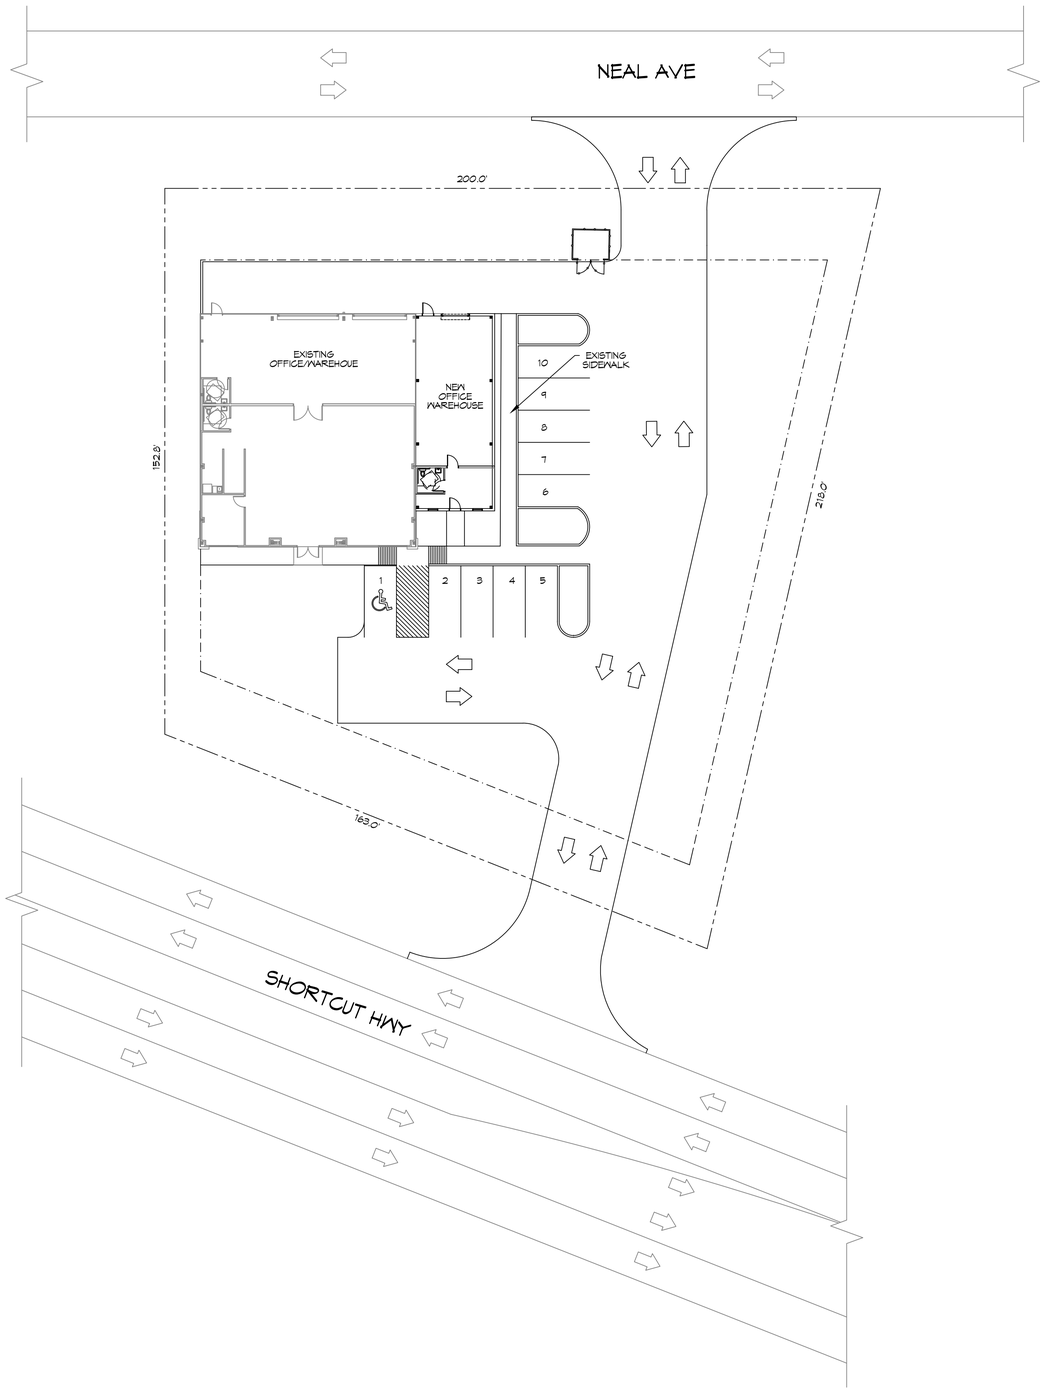

N

1 PROPOSED SITE PLAN
SCALE: 1" = 20'-0"

PLANNING

ZONED HG-2 HIGHWAY COMMERCIAL

FLOOD ZONE

FLOOD ZONE "0.2 PCT ANNUAL CHANCE FLOOD HAZARD"
BASE FLOOD ELEVATION N/A

BUILDING ELEVATION

EXISTING NATURAL GRADE ELEVATION = 16.0'
FINISHED FLOOR ELEVATION = 16.5'

BUILDING

3,900 SQ. FT. OF EXISTING OFFICE/WAREHOUSE
1,523 SQ. FT. OF EXISTING WAREHOUSE
2,377 SQ. FT. OF EXISTING SALES FLOOR
1,210 SQ. FT. ADDITION OF WAREHOUSE

PARKING

RETAIL ESTABLISHMENTS;
1 SPACE PER EACH 450 SQ. FT. OF GROSS FLOOR AREA

DAMMON ENGINEERING, INC.
LOUISIANA & MISSISSIPPI
www.dammonengineering.com
info@dammonengineering.com
PH: 985.649.5832
Chief Engineer: Brian Mistich, PE
554 Old Spanish Trail
Slidell, LA 70458

REVISIONS

#	DESCRIPTION	DATE

SEAL:

ADDITION TO WAREHOUSE

RAY HORVATH
FLOORWORKS AND BLINDS

1860 SHORTCUT HWY
SLIDELL, LA 70458

JOB No:	2025	DATE:	11-18-2025
DRAWN BY:	CKD	CHECKED BY:	JMS

The design, drawing and specifications, ideas and arrangements represented thereby are and shall remain the property of Dammon Engineering, and no part thereof shall be used, reproduced or copied in any form or manner without the prior written consent of Dammon Engineering. Visual contact with these drawings or specifications shall constitute acceptance of the restriction stated herein.

SHEET TITLE:
PROPOSED SITE PLAN

DRAWING NUMBER:
C101

SHEET No: 1 of 2

FILE NAME: J:_Office Workroom\My Accounts Warehouse Addition Kolhanson\Current Drawings\C101 - Site Plan.dwg PLOT DATE & TIME: Wednesday, November 19, 2025 8:14:03 AM