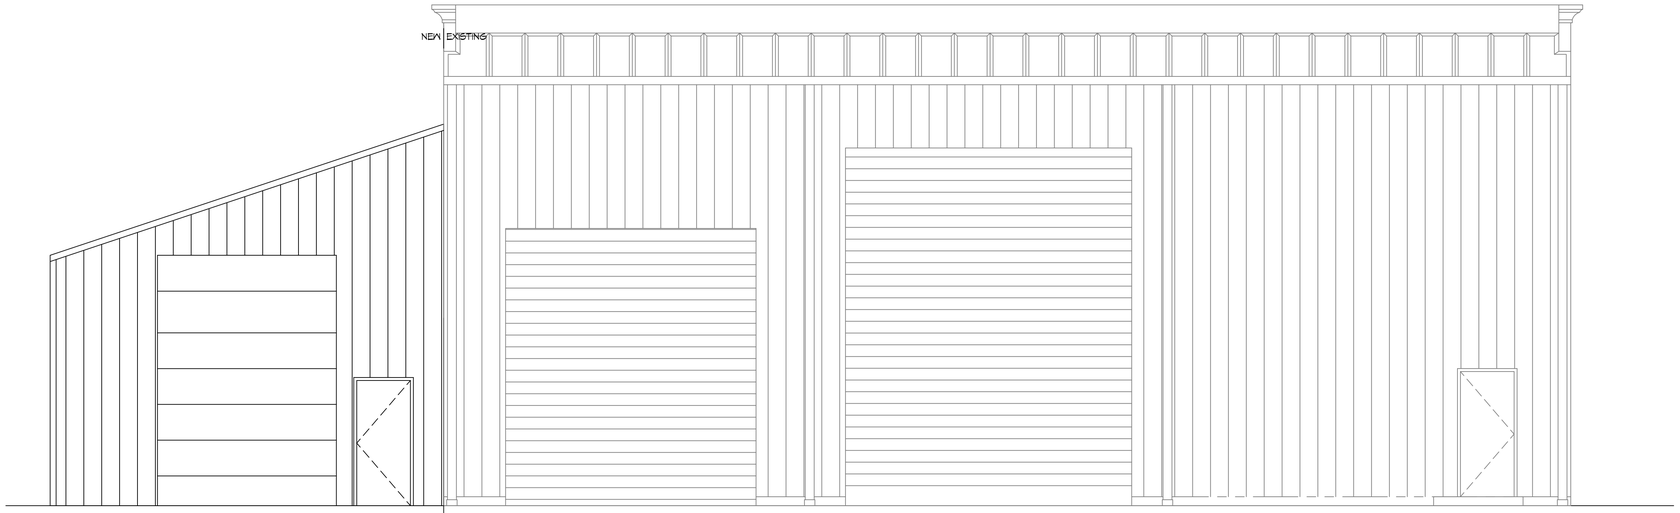

10 REAR SIDE ELEVATION
SCALE: 1/4"=1'-0"

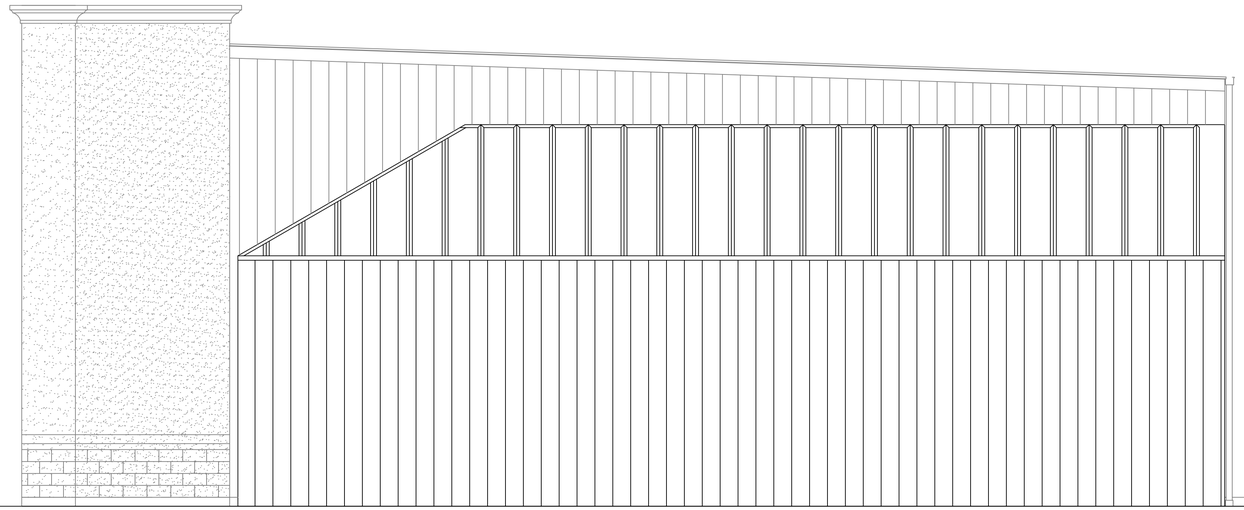

11 RIGHT SIDE ELEVATION
SCALE: 1/4"=1'-0"

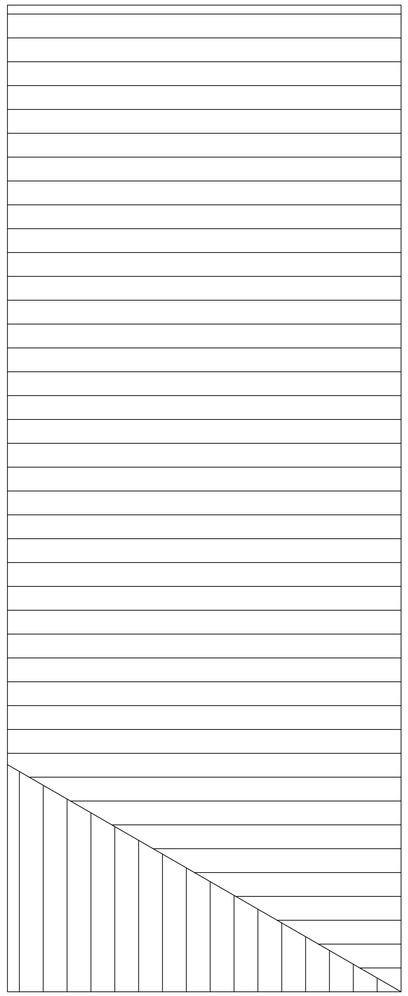

13 ROOF PLAN
SCALE: 1/4"=1'-0"

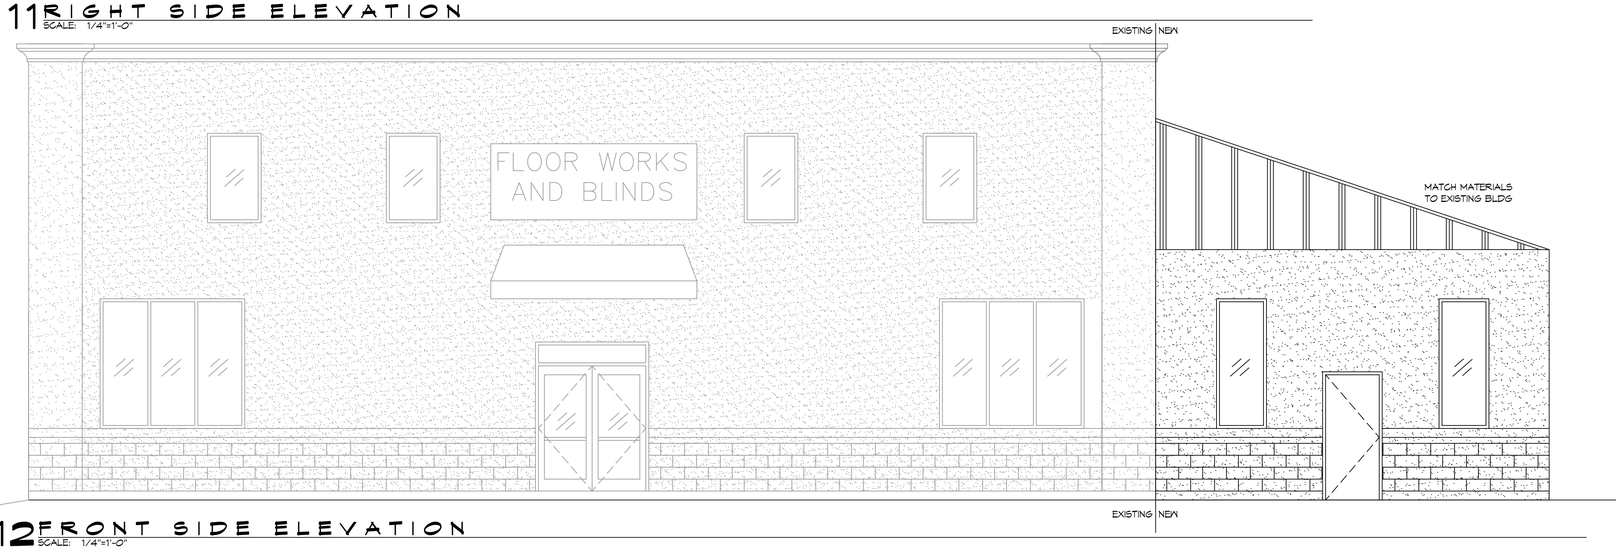

12 FRONT SIDE ELEVATION
SCALE: 1/4"=1'-0"

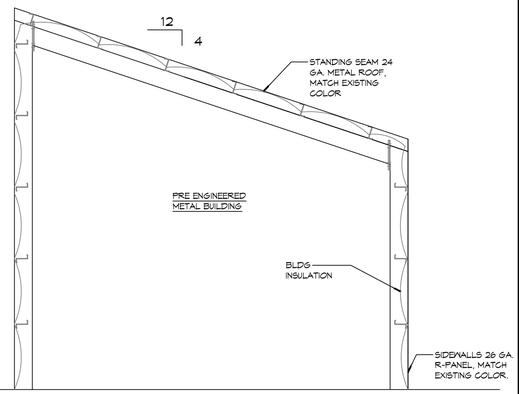

14 SECTION VIEW
SCALE: 1/4"=1'-0"

DAMMON
ENGINEERING, INC.
LOUISIANA & MISSISSIPPI
www.dammonengineering.com
info@dammonengineering.com
PH: 985.649.5832
Chief Engineer: Brian Mistich, PE
5544 Highway 190 East
Slidell, LA 70458

REVISIONS

#	DESCRIPTION	DATE

SEAL:

ADDITION TO OFFICE/WAREHOUSE
RAY HORVATH
FLOORWORKS AND BLINDS
1860 SHORTCUT HWY
SLIDELL, LA 70458

JOB No:	2026	DATE:	2-4-2026
DRAWN BY:	GKD	CHECKED BY:	JMS

These design concepts, arrangements and plans are the property of Dammon Engineering, and shall remain the property of Dammon Engineering. The reproduction, alteration, or use for any purpose other than those authorized by Dammon Engineering is forbidden. Only those plans bearing the seal of Dammon Engineering are authorized for construction purposes. Dammon Engineering assumes no responsibility for any alterations or reproductions of plans not bearing its seal, or for any purpose for which the plans have not been prepared and authorized, without written consent of Dammon Engineering. Dammon Engineering assumes no responsibility for any construction not in accordance with these plans.

SHEET TITLE:
WAREHOUSE ADDITION
EXTERIOR ELEVATIONS,
SECTION VIEW, AND ROOF
PLAN

DRAWING NUMBER:
A102

SHEET No: 7 of 10

FILE NAME: J:_Office Workroom\Ray Horvath Warehouse Addition Kaufman\Current Drawings\A102 - Exterior Elevations.dwg PLOT DATE & TIME: Wednesday, February 4, 2026 8:18:50 AM