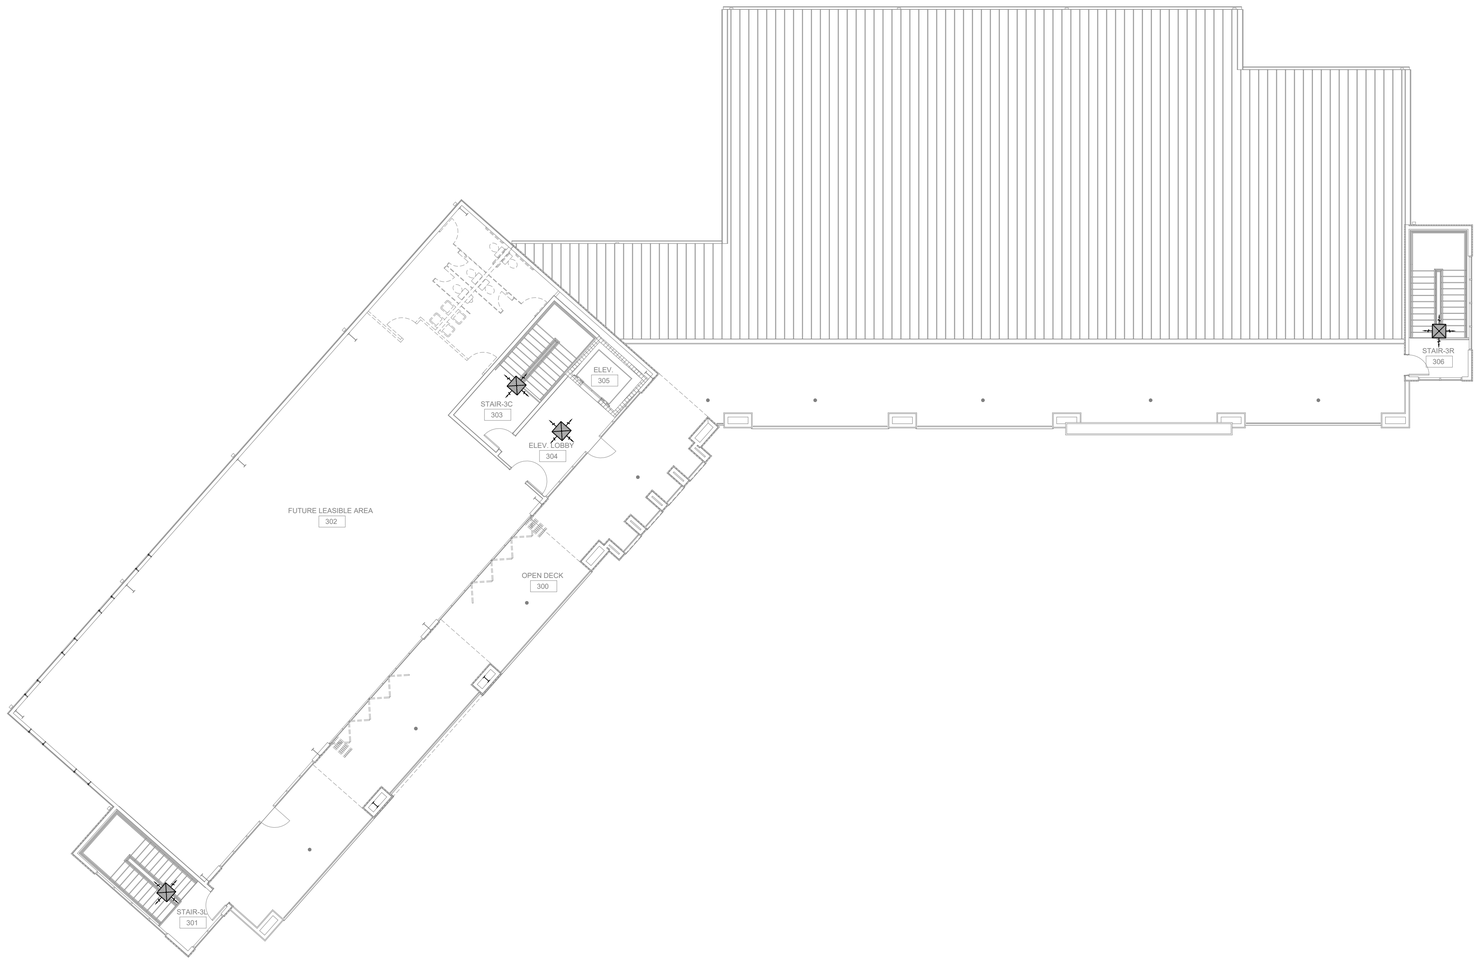

22 THIRD FLOOR MECHANICAL PLAN

SCALE: 3/32"=1'-0"

DAMMON ENGINEERING, INC.
LOUISIANA & MISSISSIPPI
Chief Engineer: Brian Mistich, PE
1544 Oliver Road
Slidell, LA 70458
www.dammonengineering.com
info@dammonengineering.com
PH: 985.649.5832

#	DESCRIPTION	DATE

REVISIONS

SEAL:

MIXED USE DEVELOPMENT

I-10 SOUTH SERVICE ROAD
METAIRIE LOUISIANA

JOB No:	
DATE:	01-08-2025
DRAWN BY:	CKD
CHECKED BY:	BAM

These plans and specifications, regardless of the extent to which they may be used, are the property of Dammon Engineering, and shall not be used for any purpose other than those for which they have been prepared and delivered. Any other use or reproduction without written consent of Dammon Engineering is prohibited. Visual contact with these plans and specifications shall constitute prima facie evidence of acceptance of these restrictions.

SHEET TITLE:
THIRD FLOOR
MECHANICAL PLAN

DRAWING NUMBER:

M103

SHEET No: 6 of 15

FILE NAME: J:_Offices\Jonny Brown Stuart\Current Drawings\M103 - Third Floor Mechanical Plan.dwg PLOT DATE & TIME: Wednesday, January 8, 2025 9:15:42 AM