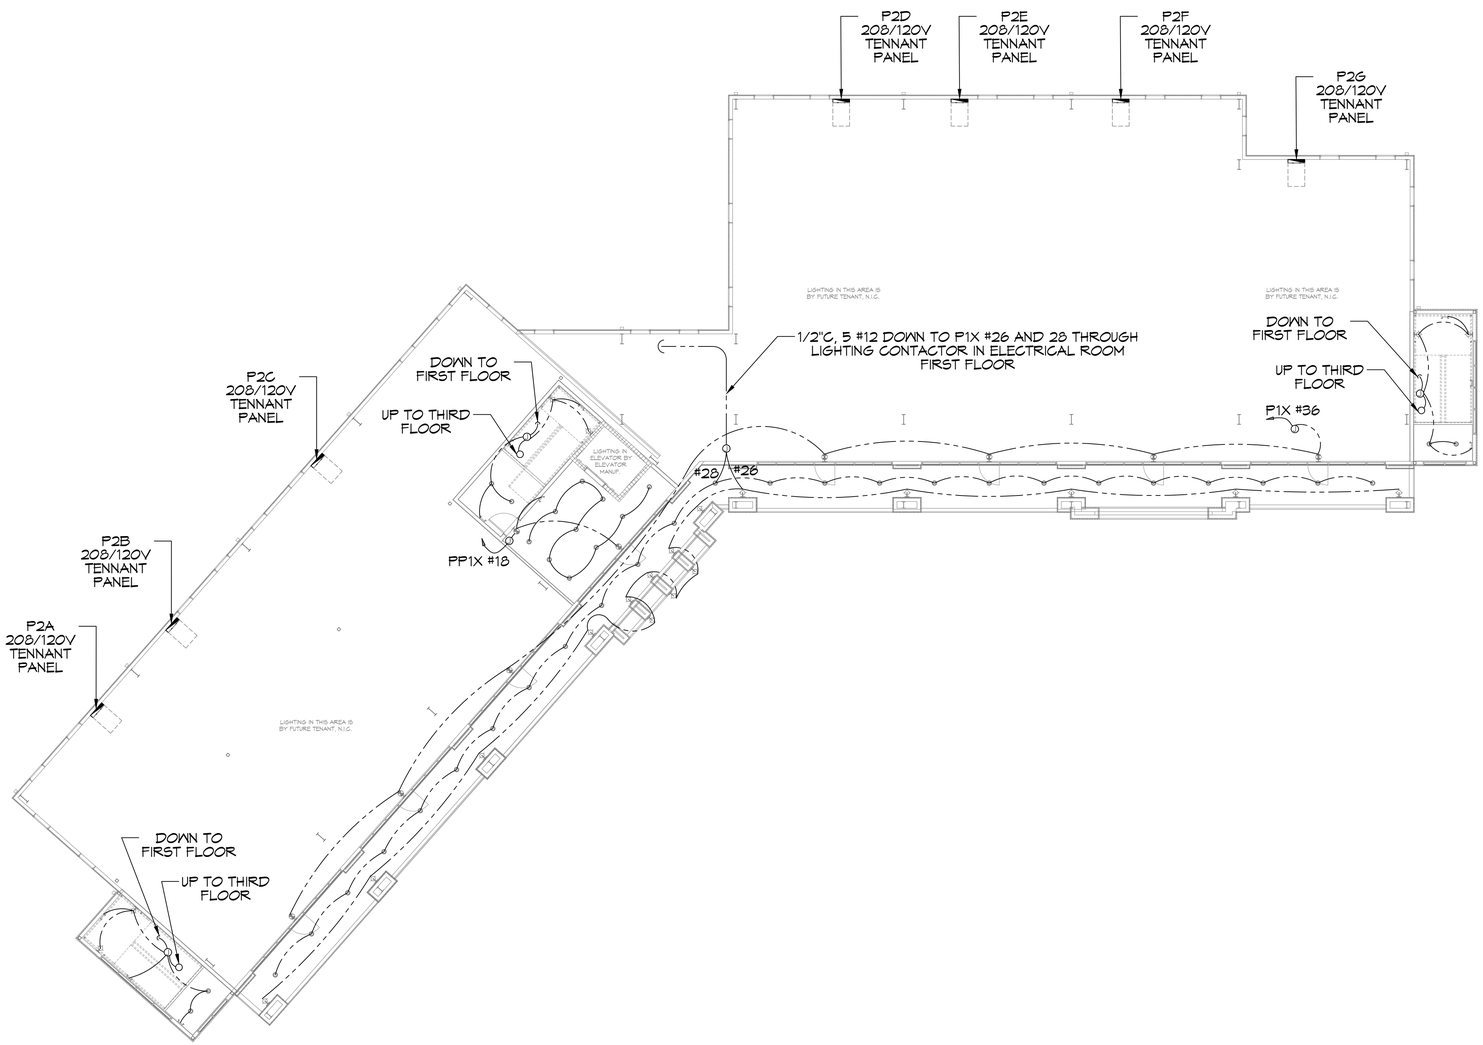

25 SECOND FLOOR LIGHTING PLAN

SCALE: 3/32"=1'-0"

DAMMON ENGINEERING, INC.
LOUISIANA & MISSISSIPPI

Chief Engineer: Brian Mistich, PE
534 Old Spanish Trail
Slidell, LA 70458
www.dammoneningineering.com
info@dammoneningineering.com
PH: 985.649.5932

REVISIONS

#	DESCRIPTION	DATE

SEAL:

MIXED USE DEVELOPMENT

1-10 SOUTH SERVICE ROAD
METAIRIE LOUISIANA

JOB No:

DATE: 01-16-2025

DRAWN BY: CAD

CHECKED BY: RJK

THIS DRAWING AND SPECIFICATION IS BASED, IN PART, ON THE INFORMATION PROVIDED BY THE OWNER OR OTHERS. DAMMON ENGINEERING, INC. ASSUMES NO RESPONSIBILITY FOR THE ACCURACY OF THE INFORMATION PROVIDED BY THE OWNER OR OTHERS. ANY ERRORS OR OMISSIONS IN THE INFORMATION PROVIDED BY THE OWNER OR OTHERS MAY AFFECT THE DESIGN PRESENTED HEREIN. DAMMON ENGINEERING, INC. ASSUMES NO RESPONSIBILITY FOR ANY ERRORS OR OMISSIONS RESULTING FROM ERRONEOUS INFORMATION PROVIDED BY THE OWNER OR OTHERS.

SHEET TITLE:
SECOND FLOOR LIGHTING PLAN

DRAWING NUMBER:

E103

SHEET No: 9 of 15