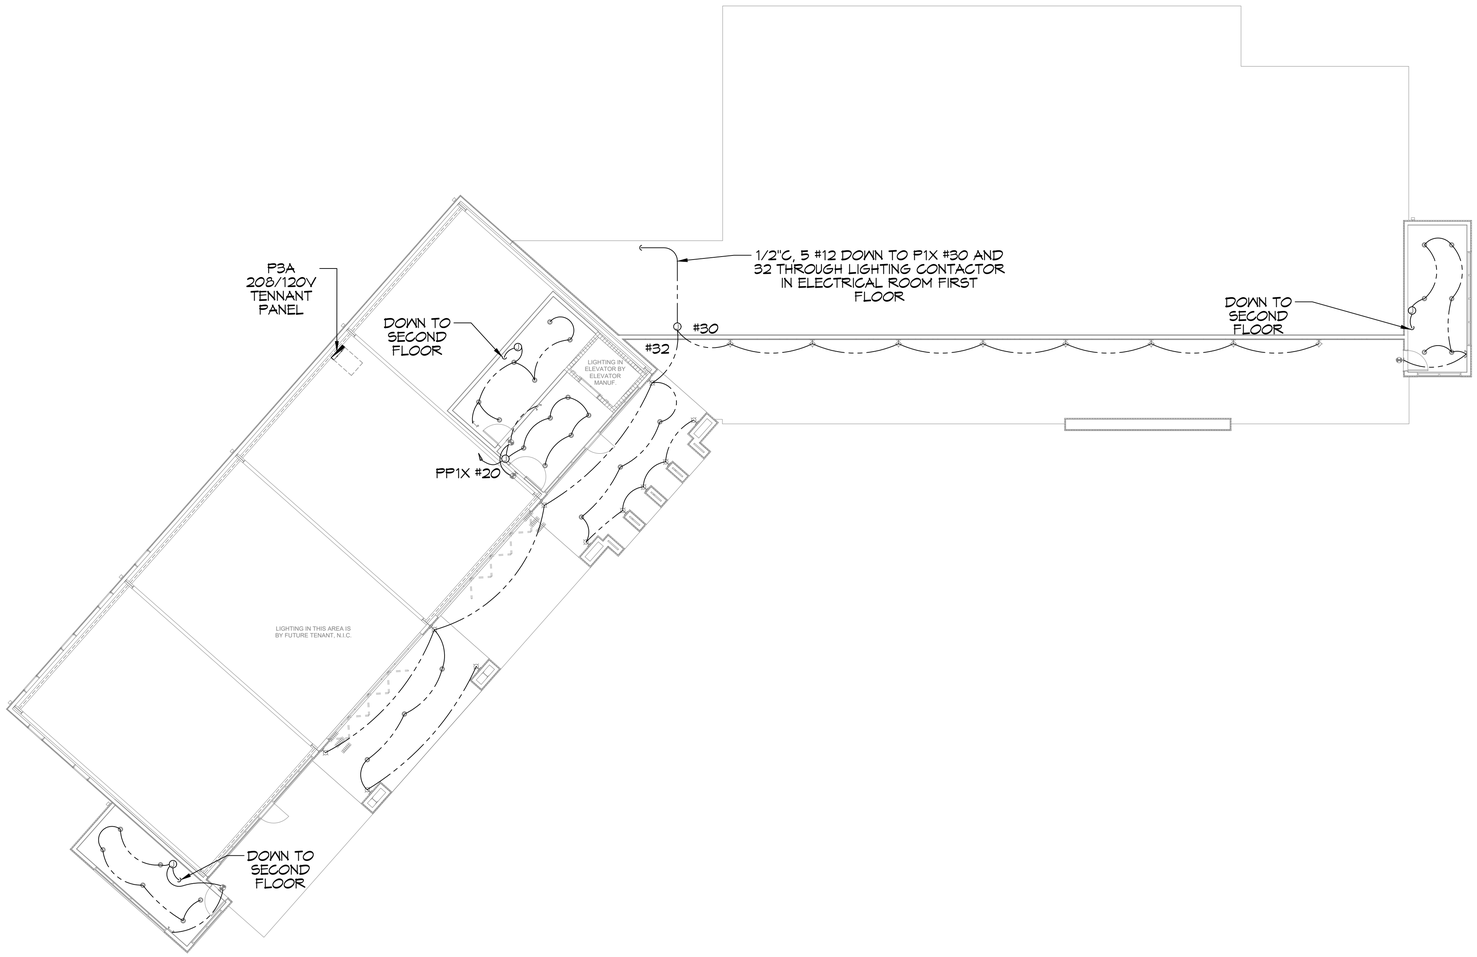

26 THIRD FLOOR LIGHTING PLAN

SCALE: 3/32"=1'-0"

DAMMON ENGINEERING, INC.
LOUISIANA & MISSISSIPPI
Chief Engineer: Brian Mistich, PE
534 Old Spanish Trail
Slidell, LA 70458
www.dammonengineering.com
info@dammonengineering.com
PH: 985.649.5932

REVISIONS

#	DESCRIPTION	DATE

SEAL:

MIXED USE DEVELOPMENT

I-10 SOUTH SERVICE ROAD
METAIRIE LOUISIANA

JOB No:
DATE: 01-16-2025
DRAWN BY: GKD
CHECKED BY: RJK

THE IDEAS AND DESIGNS AS NOTED IN THIS PLAN, AS AN INSTRUMENT OF SERVICE, IS THE PROPERTY OF DAMMON ENGINEERING, INC. AND MAY BE USED ONLY FOR THE PROJECT SPECIFIED IN THE AGREEMENT BETWEEN THE OWNER AND DAMMON ENGINEERING, INC. NO OTHER USE, INCLUDING REPRODUCTION OR DISCLOSURE TO OTHERS, IS TO BE GRANTED WITHOUT THE WRITTEN CONSENT OF DAMMON ENGINEERING, INC. THE VISUAL CONTENT OF THIS DOCUMENT IS PROTECTED UNDER THE COPYRIGHT LAWS OF THE UNITED STATES. © DAMMON ENGINEERING, INC. ALL RIGHTS RESERVED.

SHEET TITLE:
THIRD FLOOR LIGHTING PLAN

DRAWING NUMBER:
E104