PLT. NAME: J:\... Offices\Damm Brain Shell\Current Drawings\M103 - Third Floor Mechanical Plan.dwg PLOT DATE & TIME: Monday, January 20, 2025, 7:59:03 AM

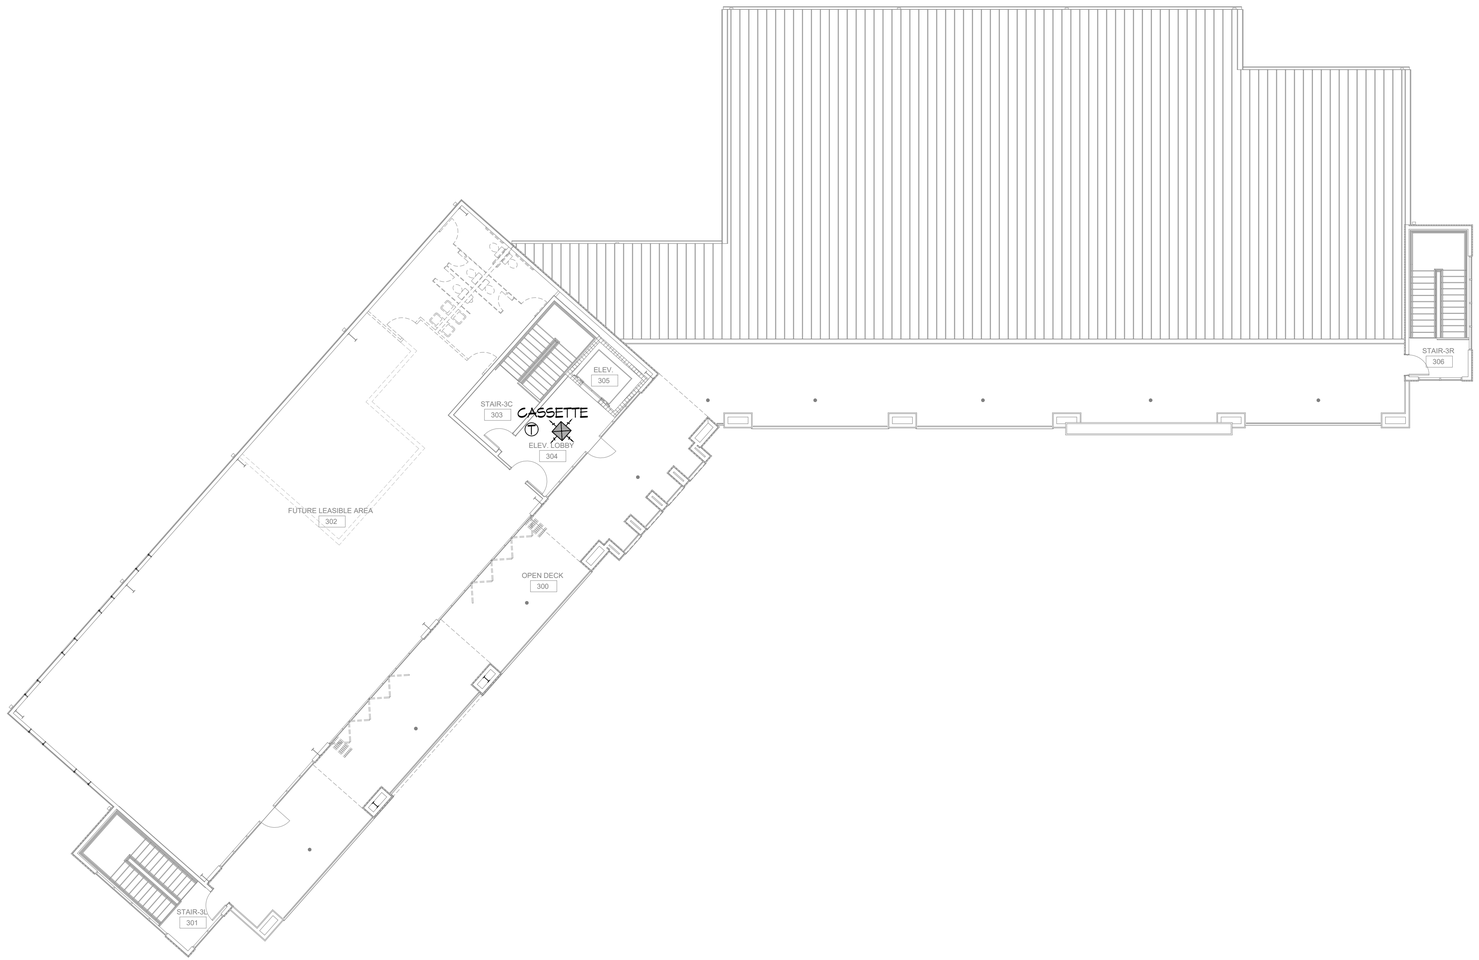

22 THIRD FLOOR MECHANICAL PLAN
SCALE: 3/32"=1'-0"

DAMMON ENGINEERING, INC.
LOUISIANA & MISSISSIPPI
www.dammonengineering.com
info@dammonengineering.com
PH: 985.649.5832
Chief Engineer: Brian Mistich, PE
1564 Oscoda Trail
Slidell, LA 70458

REVISIONS

#	DESCRIPTION	DATE

SEAL:

MIXED USE DEVELOPMENT
I-10 SOUTH SERVICE ROAD
METAIRIE LOUISIANA

JOB No:	
DRAWN BY:	CKD
DATE:	01-16-2025
CHECKED BY:	BAM

These plans and / or specifications, regardless of their use in connection with any specific project, are the property of Dammon Engineering, Inc. and shall not be loaned, copied or used in any way for any other project without the written consent of Dammon Engineering, Inc. Visual contact with these plans and / or specifications shall constitute prima facie evidence of the acceptance of these restrictions by any person for whom the work has been prepared and acknowledged without written consent of Dammon Engineering, Inc. shall be liable for all damages resulting from such unauthorized use.

SHEET TITLE:
THIRD FLOOR
MECHANICAL PLAN

DRAWING NUMBER:
M103