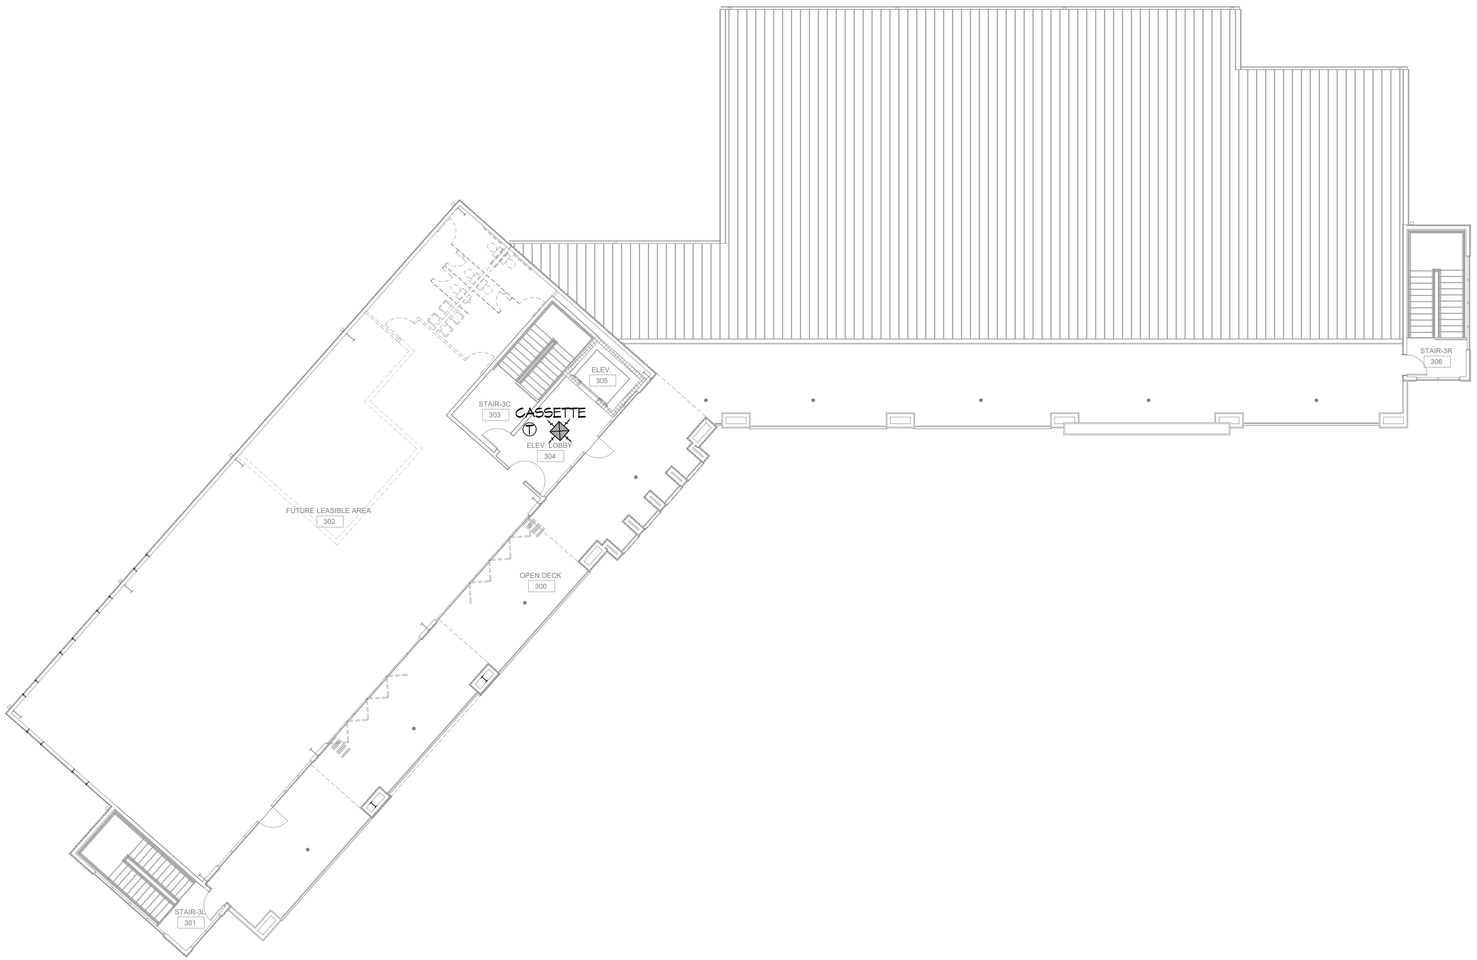

16 THIRD FLOOR MECHANICAL PLAN
SCALE: 3/32"=1'-0"

DAMMON ENGINEERING, INC.
LOUISIANA & MISSISSIPPI
Chief Engineer: Brian Mistich, PE
1544 Oliver Road
Slidell, LA 70458
www.dammonengineering.com
info@dammonengineering.com
PH: 985.649.5832

REVISIONS

#	DESCRIPTION	DATE

SEAL:

MIXED USE DEVELOPMENT
I-10 SOUTH SERVICE ROAD
METAIRIE LOUISIANA

JOB No:	
DATE:	01-27-2025
DRAWN BY:	CKD
CHECKED BY:	BAM

These plans and specifications, regardless of any representations herein to the contrary, are the property of Dammon Engineering, and shall remain the property of Dammon Engineering. The reproduction, alteration or use for any purpose other than those authorized by Dammon Engineering is forbidden. Only those versions of plans and specifications bearing the seal of Dammon Engineering are valid. Dammon Engineering is not responsible for any other versions of these plans and specifications which may be used for any purpose for which they have been prepared and developed without written consent of Dammon Engineering. Visual contact with these plans and specifications shall constitute prima facie evidence of acceptance of these restrictions.

SHEET TITLE:
THIRD FLOOR
MECHANICAL PLAN

DRAWING NUMBER:
M103

SHEET No: 6 of 15

FILE NAME: J:\- Offices\Jenny Brew- BWA\Current Drawings\M103 - Third Floor Mechanical Plan.dwg PLOT DATE & TIME: Monday, January 27, 2025 12:16:07 PM