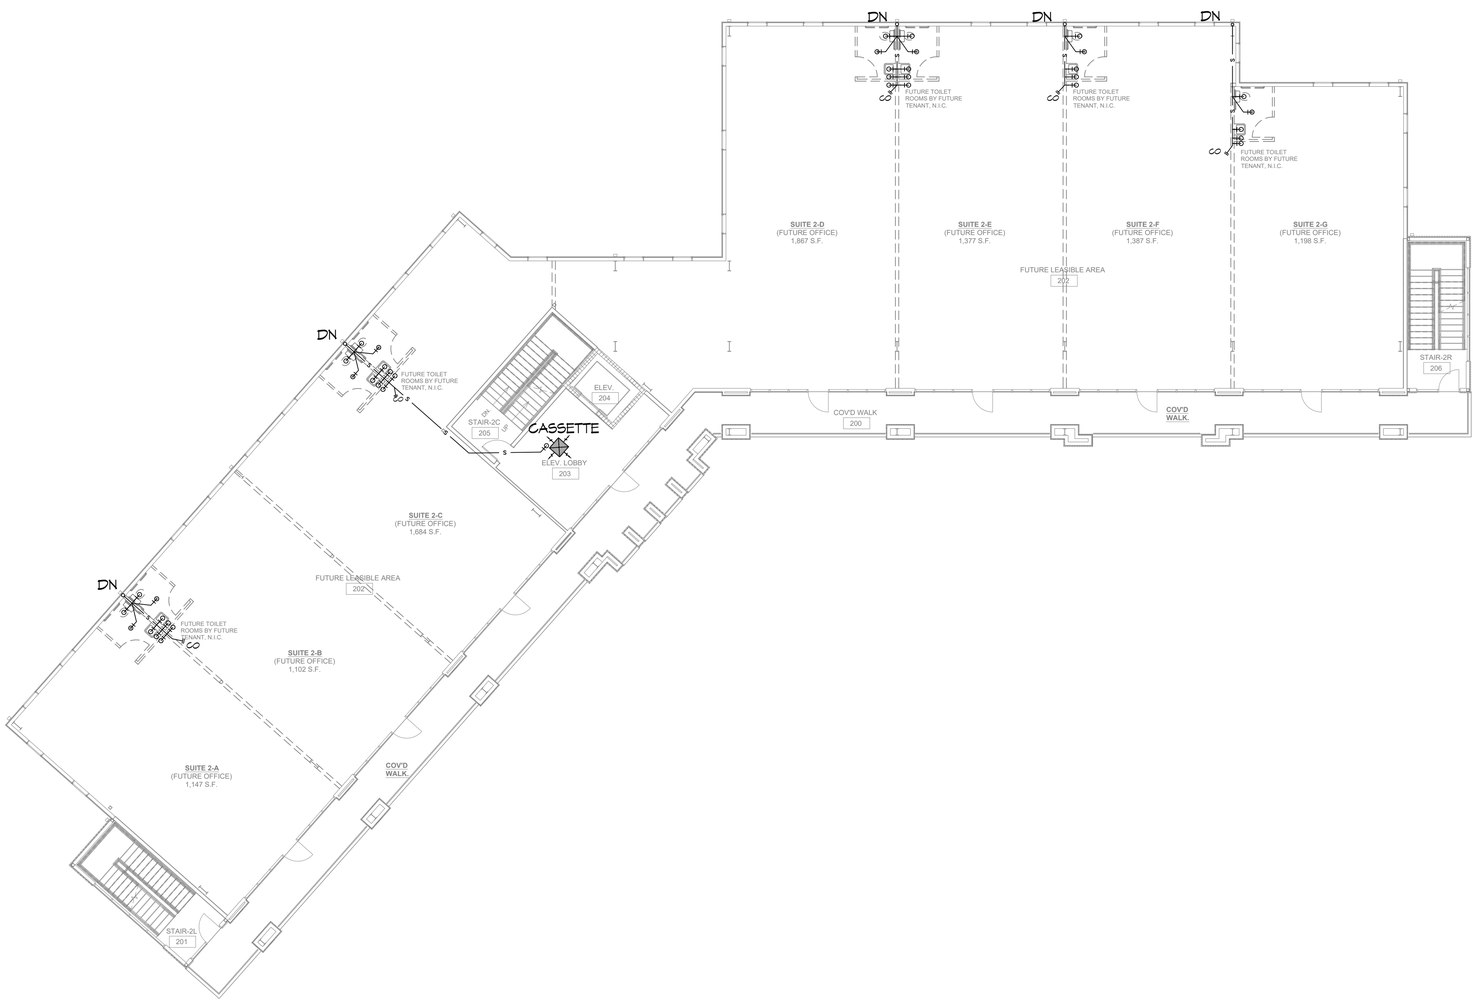

6 SECOND FLOOR PLUMBING PLAN
SCALE: 3/32"=1'-0"

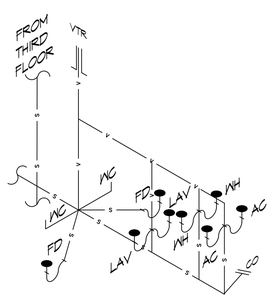

7 #2 A/B RISER
SCALE: N.T.S.

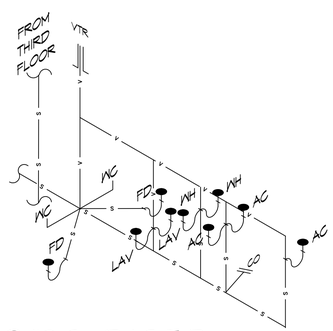

8 #2 C RISER
SCALE: N.T.S.

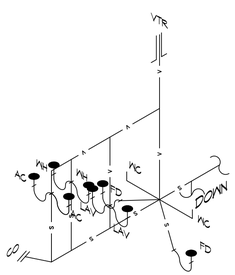

9 #2 D/E RISER
SCALE: N.T.S.

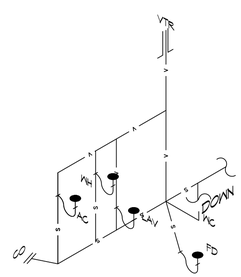

10 #2 F RISER
SCALE: N.T.S.

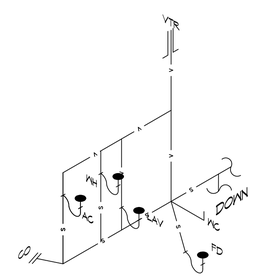

11 #2 F/G RISER
SCALE: N.T.S.

DAMMON ENGINEERING, INC.
LOUISIANA & MISSISSIPPI
Chief Engineer: Brian Mistich, PE
554 Old Spanish Trail
Slidell, LA 70458
www.dammonengineering.com
info@dammonengineering.com
PH: 985.649.5832

#	DESCRIPTION	DATE

REVISIONS

SEAL:
STATE OF LOUISIANA
BRIAN A. MISTICH
LICENSE No. 30187
PROFESSIONAL ENGINEER
IN
MECHANICAL ENGINEERING

MIXED USE DEVELOPMENT

1-10 SOUTH SERVICE ROAD
METAIRIE LOUISIANA

JOB No:
DRAWN BY: GKD
DATE: 01-27-2025
CHECKED BY: BAM

The design, drawings and specifications, whether in hard copy or electronic, represented herein are and shall remain the property of Dammon Engineering, and no part thereof shall be used, reproduced or transmitted in any form or by any means, electronic or mechanical, including photocopying, recording or by any information storage and retrieval system, without the express written consent of Dammon Engineering. Those persons who have received permission to reproduce the drawings and specifications are required to include the above boilerplate on all such reproductions.

SHEET TITLE:
SECOND FLOOR PLUMBING PLAN AND RISER DIAGRAM

DRAWING NUMBER:
P102

SHEET No: 2 of 15