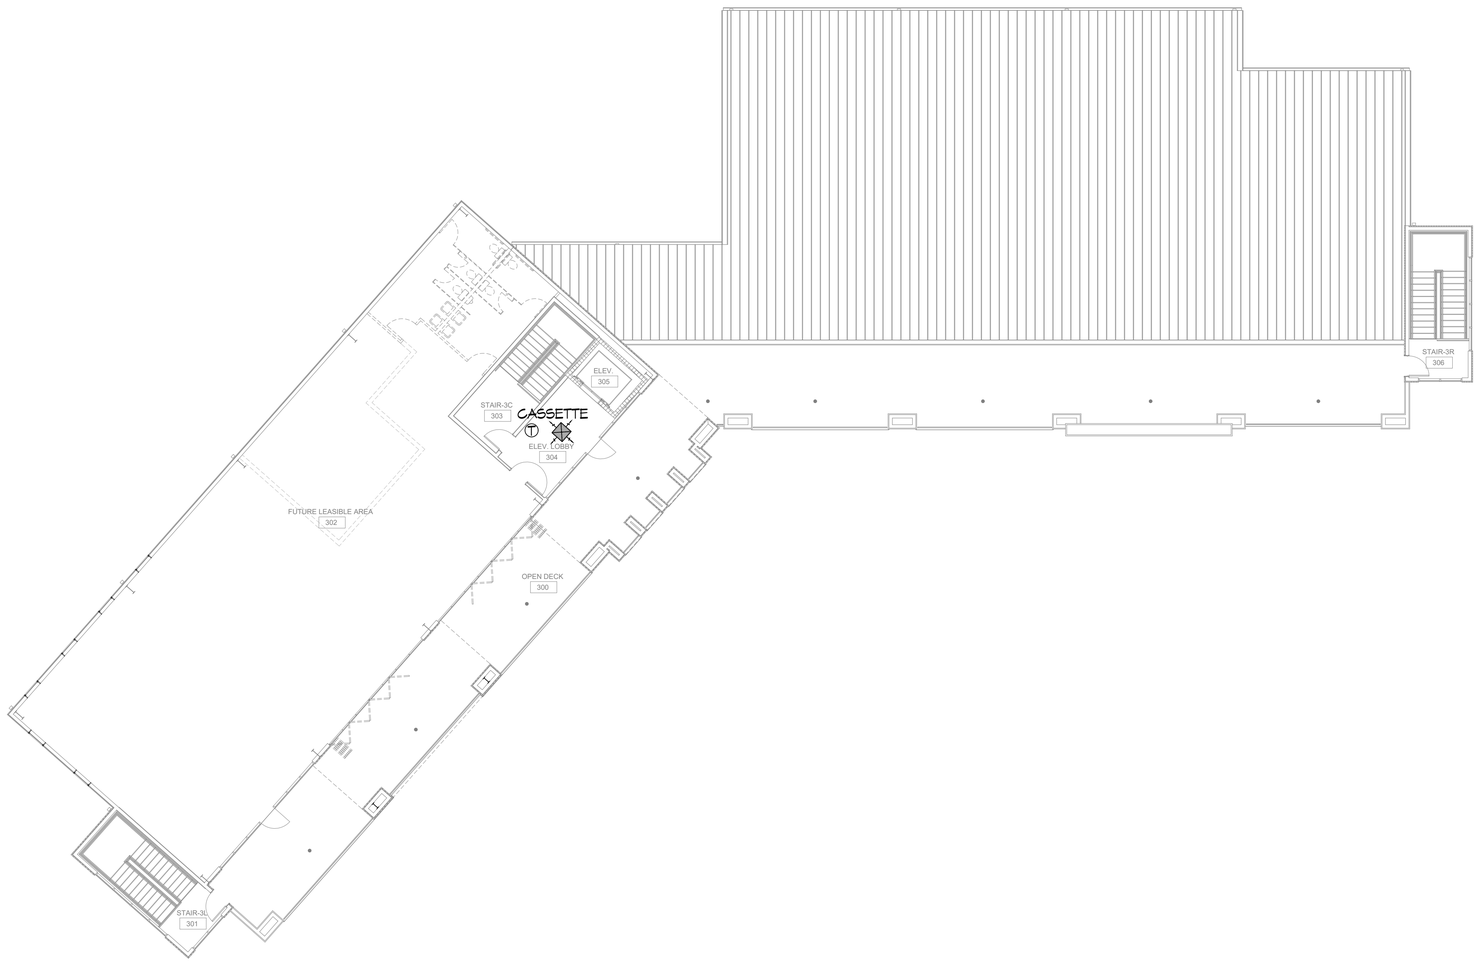

16 THIRD FLOOR MECHANICAL PLAN
SCALE: 3/32"=1'-0"

DAMMON ENGINEERING, INC.
LOUISIANA & MISSISSIPPI
Chief Engineer: Brian Mistich, PE
1544 Oliver Smith Trail
Slidell, LA 70458
www.dammonengineering.com
info@dammonengineering.com
PH: 985.649.5832

#	DESCRIPTION	DATE

REVISIONS

SEAL:
STATE OF LOUISIANA
BRIAN A. MISTICH
LICENSE No. 30157
PROFESSIONAL ENGINEER
IN
MECHANICAL ENGINEERING

The design contained in this drawing is the property of Dammon Engineering, and shall not be reused in whole or in part without written permission. The reproduction, alteration or reuse of this design without permission is a violation of the Louisiana Engineering and Land Surveying Licensing Law. Only those copies from the original drawing that have been prepared and sealed by the professional engineer whose name appears on the drawing shall be considered to be true copies of the original design. Dammon Engineering assumes no responsibility for any alterations made to this design by others.

MIXED USE DEVELOPMENT
I-10 SOUTH SERVICE ROAD
METAIRIE LOUISIANA

DATE:	01-27-2025
CHECKED BY:	BAM
DRAWN BY:	CKD
JOB No:	

SHEET TITLE:
THIRD FLOOR
MECHANICAL PLAN

DRAWING NUMBER:
M103

SHEET No: 6 of 15