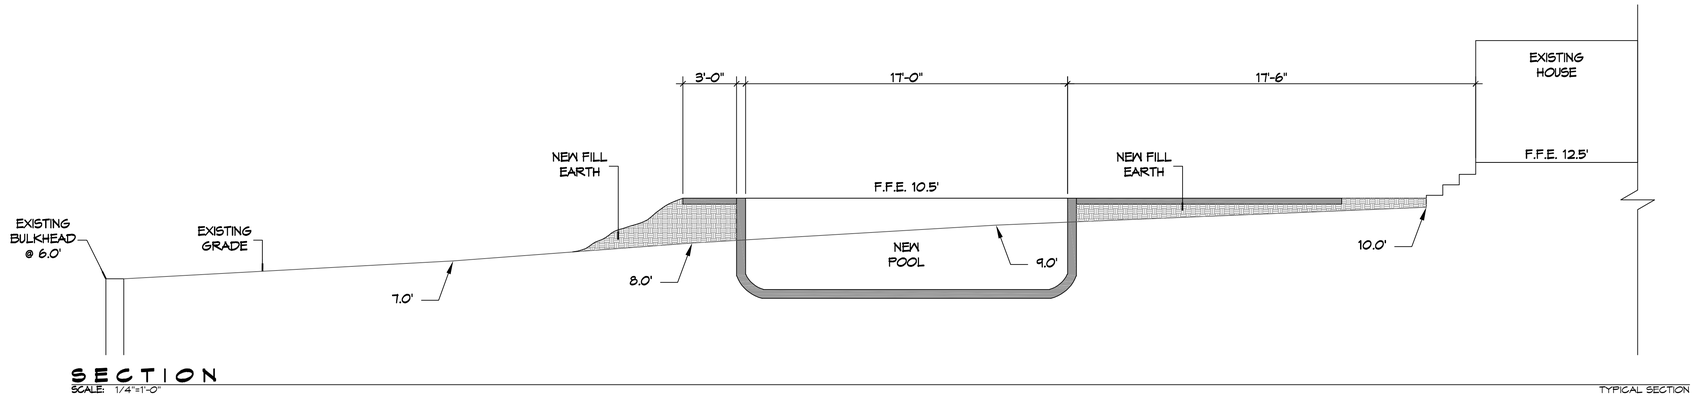

SECTION
SCALE: 1/4"=1'-0"

TYPICAL SECTION

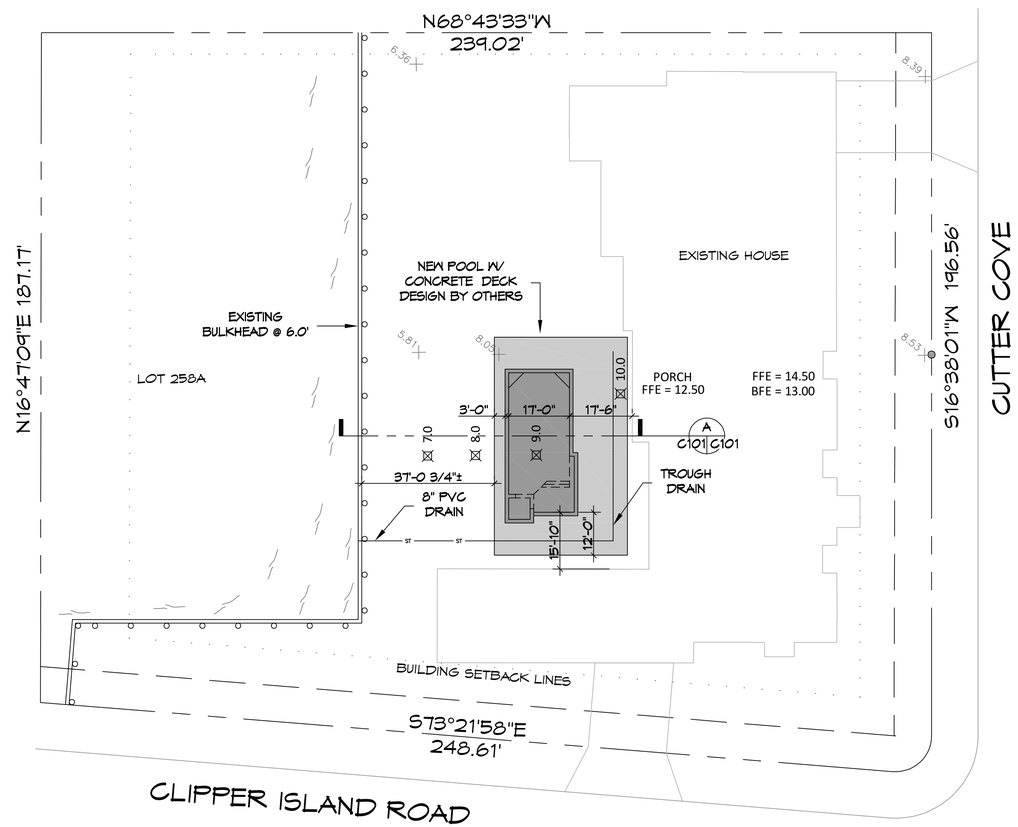

1 SITE PLAN W/POOL LAYOUT
SCALE: 1"=20'-0"

POOL LAYOUT ONLY

DAMMON ENGINEERING, INC.
554 Old Spanish Trail
Slidell, LA 70461
PH: 985.649.5832
www.dammonengineering.com
info@dammonengineering.com
Fax: 985.641.5950

REVISIONS

#	DESCRIPTION	DATE

SEAL:

POOL LAYOUT
JOSH CALLIAS
1227 CUTTER COVE
SLIDELL, LA 70458

JOB No:		DATE:	11-15-2021
DRAWN BY:	CKD	CHECKED BY:	BAM

THE ARCHITECTURAL DESIGN, PLANS, SPECIFICATIONS, REPORTS AND ALL OTHER DOCUMENTS PREPARED BY DAMMON ENGINEERING, INC. ARE INSTRUMENTS OF SERVICE AND SHALL REMAIN THE PROPERTY OF DAMMON ENGINEERING, INC. THE REPRODUCTION, ALTERATION OR REPUBLICATION OF THESE DOCUMENTS WITHOUT THE WRITTEN CONSENT OF DAMMON ENGINEERING, INC. IS PROHIBITED. THE DOCUMENTS MAY BE USED FOR THE PROJECT FOR WHICH THEY WERE PREPARED AND PUBLISHED UNLESS PERMISSION IS GRANTED BY DAMMON ENGINEERING, INC. TO USE THE DOCUMENTS ON OTHER PROJECTS OR EXTENSIONS TO THIS PROJECT.

SHEET TITLE:
SITE PLAN WITH POOL LAYOUT

DRAWING NUMBER:
C101

SHEET No: 1 of 1