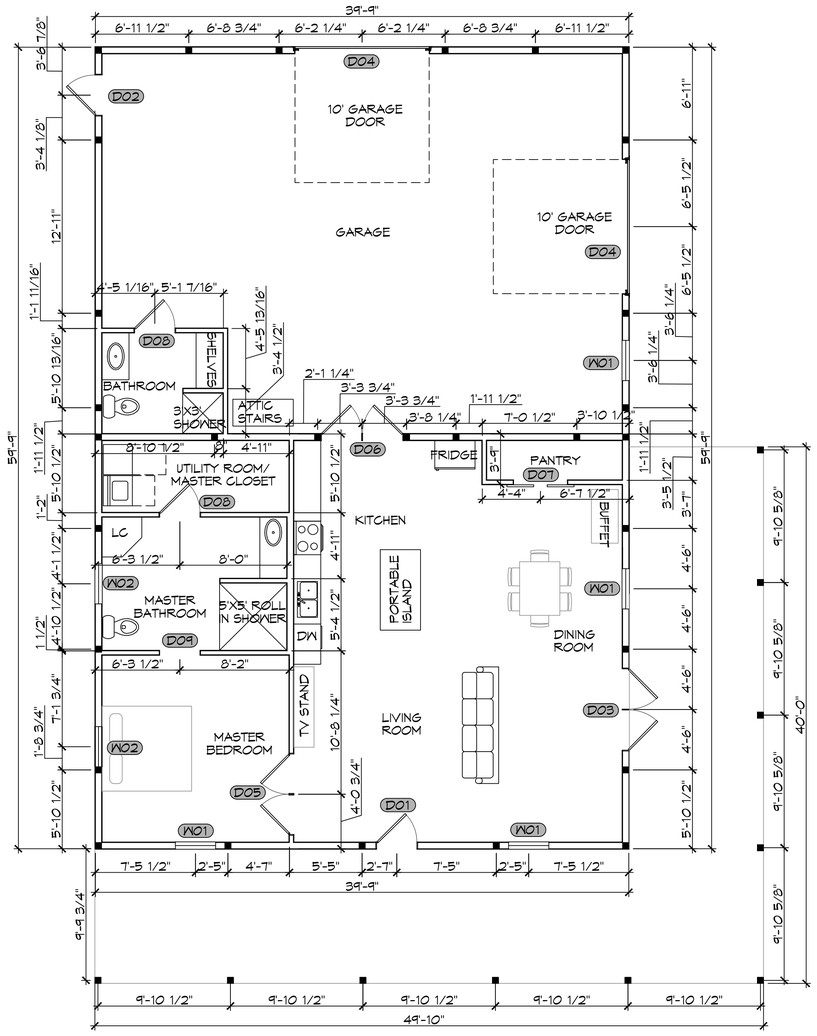

1 FLOOR PLAN
SCALE: 3/16" = 1'-0"

SQUARE FEET

LIVING	1313
PORCH	802
GARAGE	1071
TOTAL SQ. FT.	3186

WINDOW SCHEDULE

MK	WIDTH	HEIGHT	FRAME MAT	NOTES
W01	3'-0"	5'-0"	ALUM	OPERABLE WINDOW INSULATED
W02	3'-0"	1'-0"	ALUM	FIXED WINDOW INSULATED TRANSOM

NOTE: OWNER TO PICK ALL WINDOW STYLES

DOOR SCHEDULE

MK	WIDTH	HEIGHT	THK	DOOR MAT	FRAME MAT	NOTES
D01	3'-0"	7'-0"	1-3/4"	WOOD	WOOD	EXTERIOR DOOR WITH GLASS PANE AND TRANSOM
D02	3'-0"	7'-0"	1-3/4"	WOOD	WOOD	EXTERIOR DOOR
D03	(2)3'-0"	7'-0"	1-3/4"	WOOD	WOOD	EXTERIOR FRENCH DOOR WITH GLASS PANES AND TRANSOM
D04	10'-0"	10'-0"	N/A	MTL	WOOD	GARAGE DOOR
D05	(2)3'-0"	7'-0"	1-3/4"	WOOD	WOOD	INTERIOR FRENCH DOOR WITH TRANSOM
D06	(2)3'-0"	7'-0"	1-3/4"	WOOD	WOOD	INTERIOR FRENCH DOOR
D07	(2)2'-0"	7'-0"	1-3/4"	WOOD	WOOD	DOUBLE SLIDING BARN DOOR
D08	3'-0"	7'-0"	1-3/4"	WOOD	WOOD	INTERIOR DOOR
D09	3'-0"	7'-0"	-	-	-	CASED OPENING

NOTE: OWNER TO PICK ALL DOOR STYLES

NOTE: FIELD VERIFY ALL DIMENSIONS, PAINT, FLOORING, LIGHTS, DOORS, ACCESSORIES, COLORS & STYLES WITH OWNER

DAMMON ENGINEERING, INC.
LOUISIANA & MISSISSIPPI
www.dammoneng.com
info@dammoneng.com
PH: 985.649.5832
Chief Engineer: Brian Mistich, PE
5544 Highway 190 East Service Road
Slidell, LA 70458

#	DESCRIPTION	DATE

REVISIONS

SEAL:

HOUSE PLAN

GARRY AND ANGELA FEHN

35165
MOCKINGBIRD LOOP
PEARL RIVER, LA. 70452

JOB No:	DATE: 12-11-2024
DRAWN BY: LJP	CHECKED BY: GKD

SHEET TITLE:
FLOOR PLAN

DRAWING NUMBER:
A101

SHEET No: 1 of 1

These drawings are the property of Dammon Engineering, Inc. All rights reserved. Use of these drawings is limited to the original site for which they were prepared and delivered. Any other use or reproduction is prohibited without written consent of Dammon Engineering, Inc. Visual contact with these drawings shall constitute acceptance of the restrictions stated herein.