DESIGN CRITERIA

THE CONSTRUCTION FOR SAID RESIDENCE, WHERE Vult WIND SPEED IS 140 MILES PER HOUR, WIND EXPOSURE ZONE B, IS DESIGNED IN ACCORDANCE WITH: AMERICAN FOREST AND PAPER ASSOCIATION (AF&PA) WOOD FRAME CONSTRUCTION MANUAL FOR ONE AND TWO FAMILY DWELLINGS (WFCM) 2001 EDITION AS WELL AS THE INTERNATIONAL RESIDENTIAL CODE (IRC) 2021 EDITION

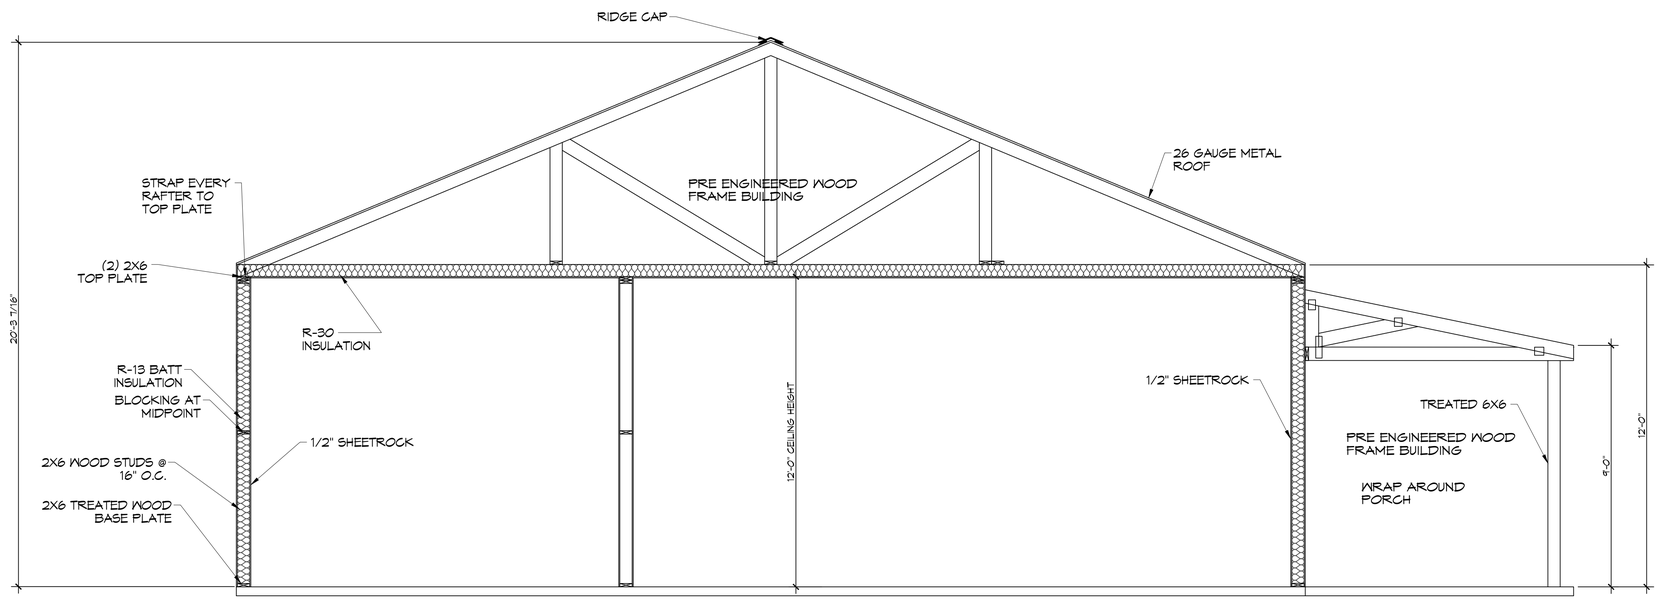

2 FRAMING SECTION

SCALE: 3/8" = 1'-0"

DAMMON ENGINEERING, INC.
LOUISIANA & MISSISSIPPI
www.dammonengineering.com
info@dammonengineering.com
PH: 985.649.5832
Chief Engineer: Brian Mistich, PE
5544 Crown Trail
Slidell, LA 70458

#	DESCRIPTION	DATE

REVISIONS

SEAL:

HOUSE PLAN

GARRY AND ANGELA FEHN

35165 MOCKINGBIRD LOOP
PEARL RIVER, LA 70452

JOB No:	
DATE:	4-22-2025
DRAWN BY:	LJP
CHECKED BY:	CAD

THIS DOCUMENT IS THE PROPERTY OF DAMMON ENGINEERING, INC. THE REPRODUCTION, IN WHOLE OR IN PART, OF THIS DOCUMENT WITHOUT THE WRITTEN PERMISSION OF DAMMON ENGINEERING, INC. IS PROHIBITED. THIS DOCUMENT IS TO BE RETURNED TO DAMMON ENGINEERING, INC. UPON REQUEST.

SHEET TITLE:
FRAMING SECTION

DRAWING NUMBER:

S101

SHEET No: 2 of 9

FILE NAME: J:\-_RESIDENTIAL\Gary and Angela Fehn 35165 Mockingbird Loop Pearl River\Current Drawings\S101 - Framing Section Plan.dwg PLOT DATE & TIME: Monday, September 22, 2025 8:50:11 AM