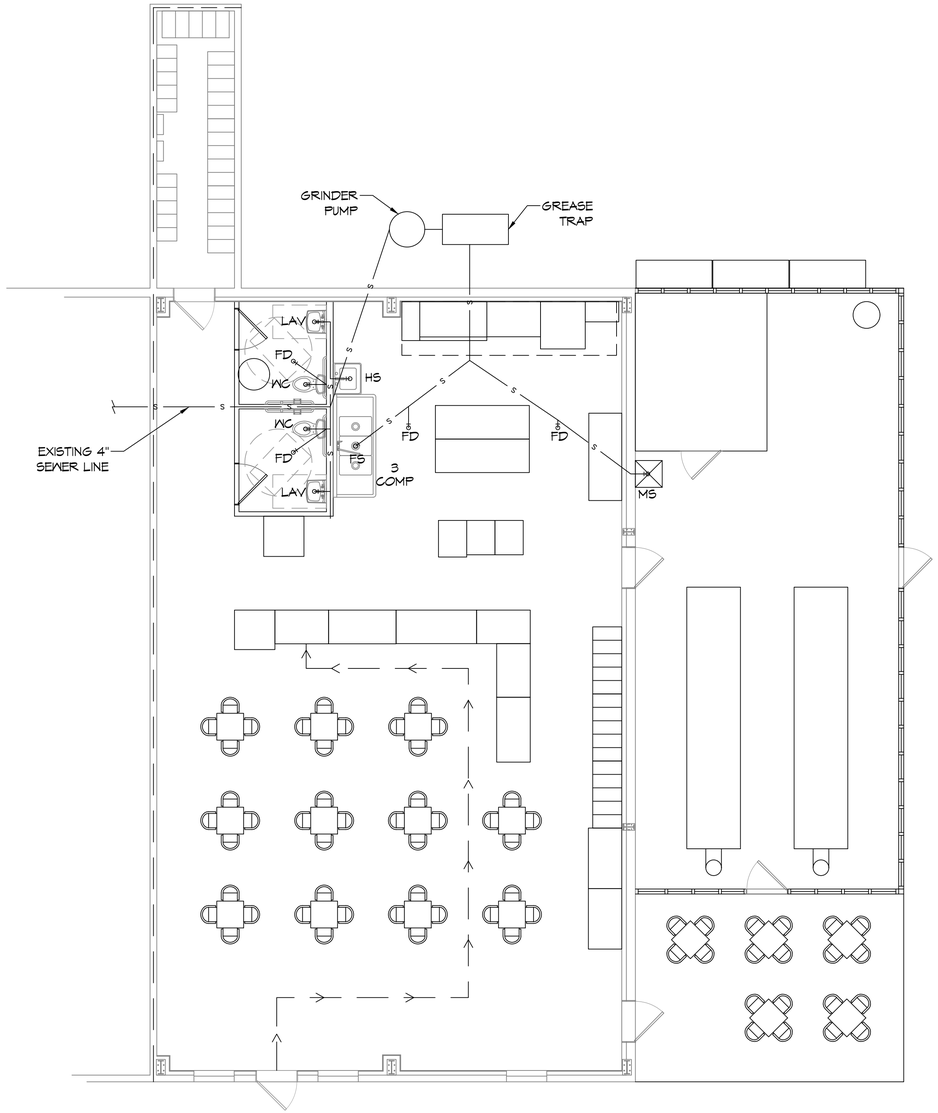

6 PLUMBING PLAN
SCALE: 3/16"= 1'-0"

DAMMON ENGINEERING, INC.
LOUISIANA & MISSISSIPPI

Chief Engineer: Brian Mistich, PE
5544 Crosswater Trail
Slidell, LA 70458

www.dammonengineering.com
info@dammonengineering.com
PH: 985.649.5832

REVISIONS

#	DESCRIPTION	DATE
1	ADDED DRAIN, COLD/HOT WATER TO DUMPSTER	07-31-24

SEAL:

RESTAURANT
GONZOS SMOKEHOUSE & BBQ
13948 RIVER RD
LULING, LA 70070

JOB No:	2515	DATE:	08/25/2025
DRAWN BY:	CKD	CHECKED BY:	BAM

THE DRAWINGS AND SPECIFICATIONS AS INSTRUMENTS OF SERVICE ARE AND SHALL REMAIN THE PROPERTY OF DAMMON ENGINEERING, INC. THE PLANS AND SPECIFICATIONS MUST BE RETURNED UPON REQUEST. THEY SHALL NOT BE LOANED, SOLD OR OTHERWISE DISPOSED OF TO THIRD PARTIES. THE REPRODUCTION, ALTERATION OR USE OF THESE DRAWINGS AND SPECIFICATIONS FOR ANY PURPOSE OTHER THAN THE PROJECT FOR WHICH THEY WERE PREPARED IS PROHIBITED. ANY USE FOR ADDITIONS TO THIS PROJECT, OR FOR ANY OTHER PROJECT, BY ANY OTHER ENGINEER IS PROHIBITED. THE ENGINEER IS NOT RESPONSIBLE FOR ANY ADDITIONS OR CHANGES TO THE PLANS MADE AFTER THEY HAVE BEEN SEALED.

SHEET TITLE:
PLUMBING PLAN

DRAWING NUMBER:
P102

SHEET No: 2 of 1

FILE NAME: J:_RESTAURANT\2515 - Gonzos Smoke House\Current Drawings\P102 - Plumbing Plan.dwg PLOT DATE & TIME: Wednesday, August 27, 2025 3:32:04 AM