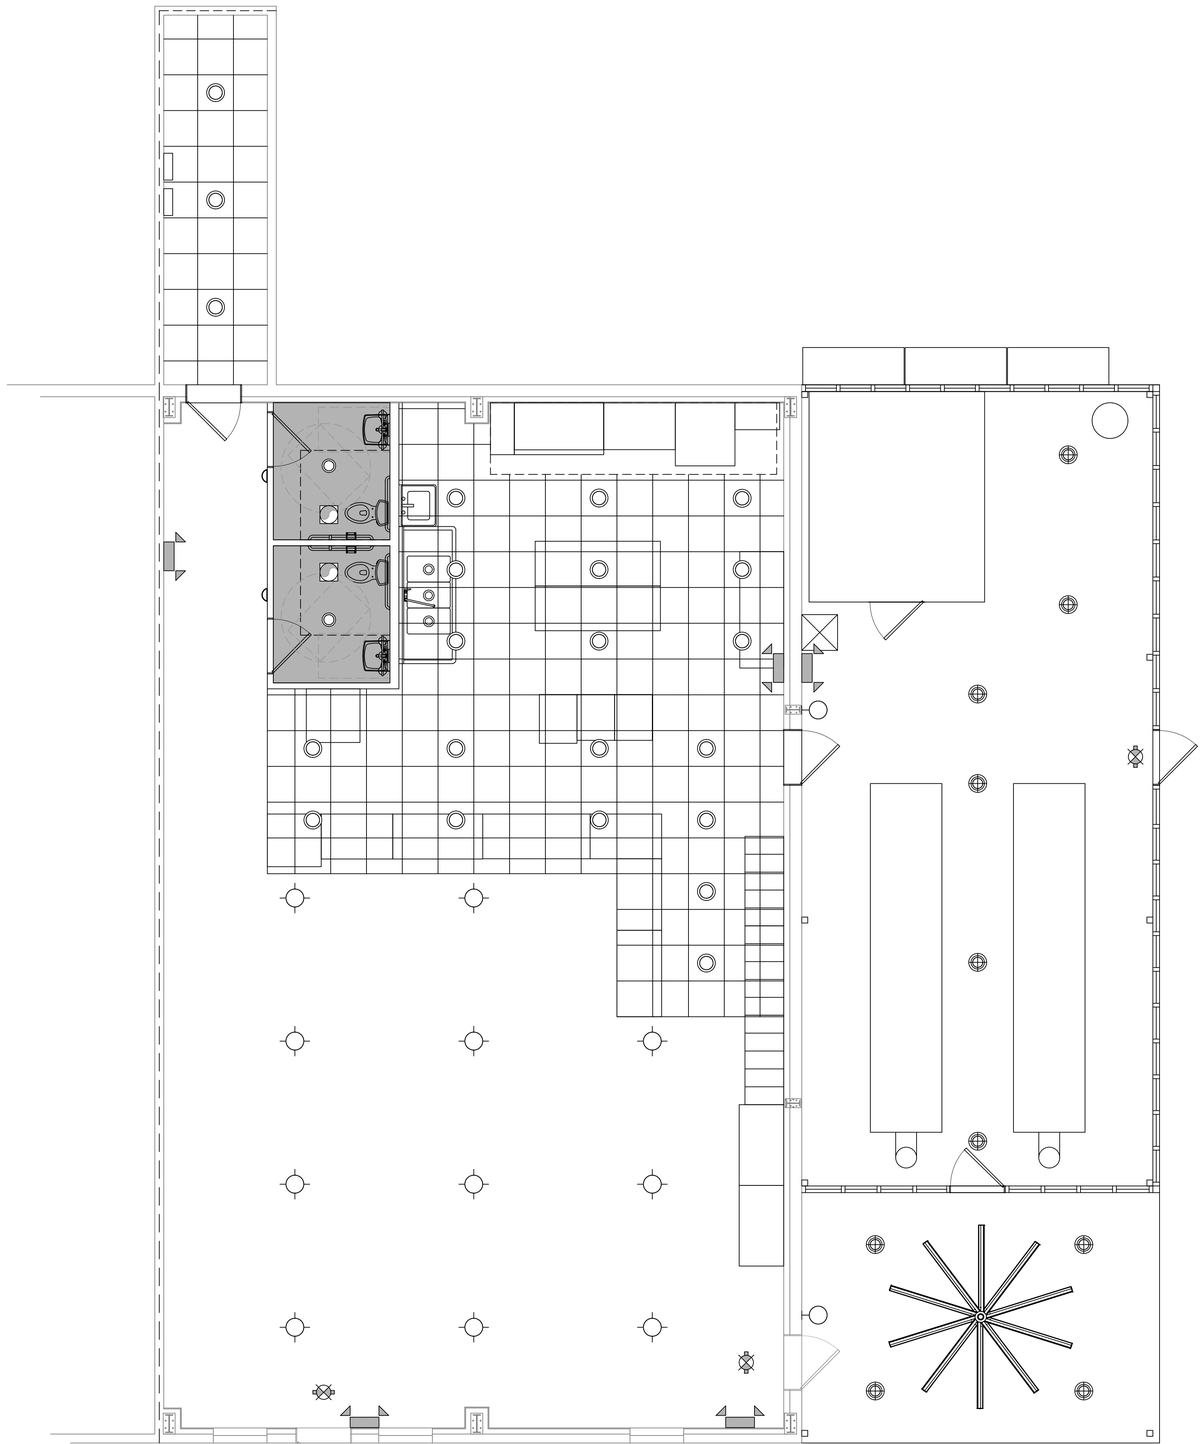

8 REFLECTED CEILING PLAN
SCALE: 1/4" = 1'-0"

REFLECTED CEILING LEGEND

- NEW 2X2 CEILING TILE
- EXIT LIGHT
- EMERGENCY LIGHT
- EXHAUST FAN
- VANITY LIGHT
- EXTERIOR WALL MOUNT LIGHT
- RECESSED CAN LIGHT
- EXTERIOR NON-RECESSED CAN LIGHT
- BIG ASS FAN™
- INTERIOR WALL MOUNT LIGHT
- LOW BAY HANGING LED LIGHT

DAMMON ENGINEERING, INC.
LOUISIANA & MISSISSIPPI
www.dammonengineering.com
info@dammonengineering.com
PH: 985.649.5832

Chief Engineer: Brian Mistich, PE
5544 Lagoon Trail
Slidell, LA 70458

#	DESCRIPTION	REVISIONS	DATE

SEAL:

RESTAURANT
GONZOS SMOKEHOUSE & BBQ
13949 RIVER RD
LULING, LA 70070

JOB No:	2515	DATE:	04/03/2025
DRAWN BY:	TNT	CHECKED BY:	JMS

THE DESIGNS, DRAWINGS, SPECIFICATIONS, AND OTHER DOCUMENTS PREPARED BY DAMMON ENGINEERING, INC. ARE INSTRUMENTS OF SERVICE THROUGH WHICH, AS WELL AS THE WORK DEVELOPED FROM THEM, THE ARCHITECT DEMONSTRATES THE EXTENT OF THE ARCHITECT'S SERVICES IN CONNECTION WITH THE PROJECT FOR WHICH THEY WERE PREPARED AND PUBLISHED. THEY ARE NOT TO BE USED BY ANY PERSON OR ENTITY FOR ANY PURPOSE OR PROJECT NOT WITH THE ARCHITECT'S SPECIFIC WRITTEN CONSENT. ALL COPYRIGHTS, INCLUDING BUT NOT LIMITED TO COPYRIGHTS IN THE DESIGNS, DRAWINGS, SPECIFICATIONS, AND OTHER DOCUMENTS PREPARED BY DAMMON ENGINEERING, INC. ARE THE PROPERTY OF DAMMON ENGINEERING, INC. AND MAY NOT BE REPRODUCED OR DISTRIBUTED WITHOUT WRITTEN CONSENT OF DAMMON ENGINEERING, INC.

SHEET TITLE:
REFLECTED CEILING PLAN

DRAWING NUMBER:
A103

SHEET No: 8 of 14

FILE NAME: J:\- RESTAURANT\2515 - Gonzos Smoke House\Current Drawings\A103 - Reflected Ceiling Plan.dwg PLOT DATE & TIME: Monday, September 8, 2025 8:24:59 AM