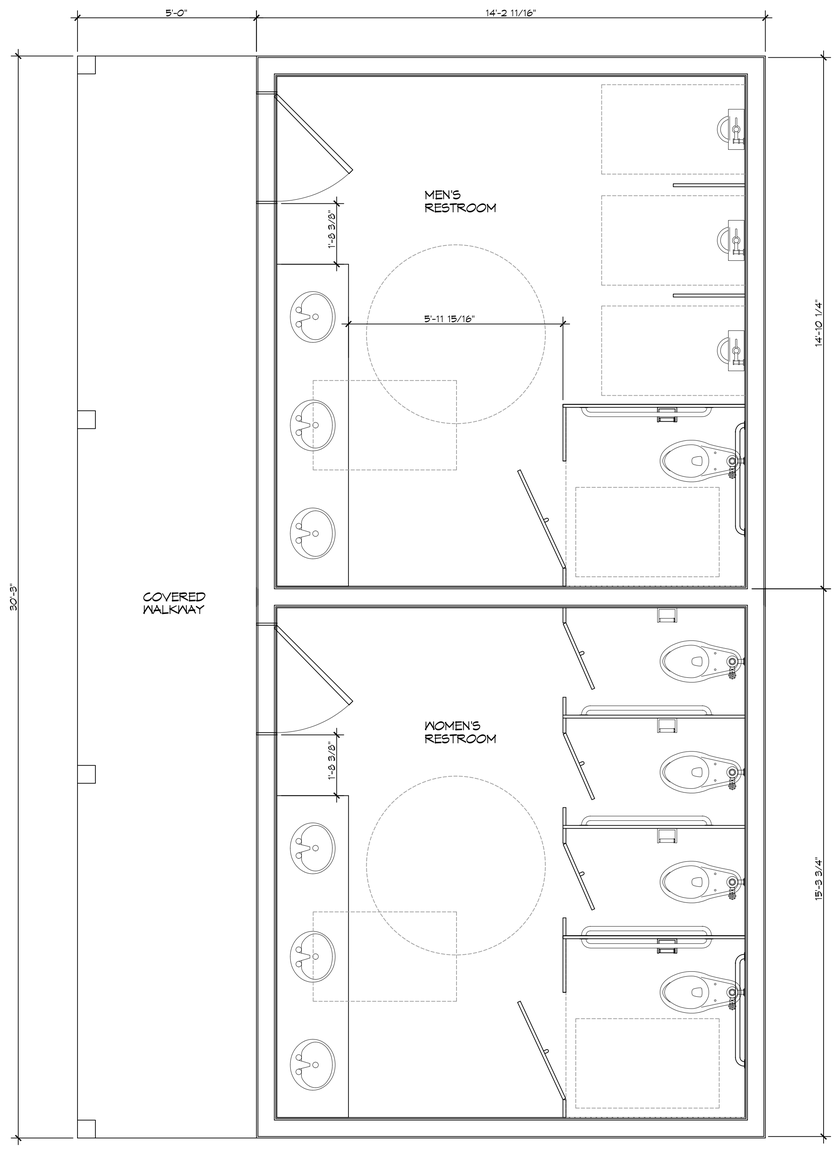

1 RESTROOM FLOOR PLAN
SCALE: 1/2"= 1'-0"

RESTROOM

FILE NAME: J:\- RESTAURANT\Palmettos Restaurant Duffy Sunrise\Drawings\Current Drawings\A101 - Floor Plan DWG.dwg PLOT DATE & TIME: Wednesday, January 31, 2024 3:38:11 AM

DAMMON ENGINEERING, INC.
LOUISIANA & MISSISSIPPI
Chief Engineer: Brian Mistich, PE
5544 Highway 77 Trail
Sidell, LA 70458
www.dammonengineering.com
info@dammonengineering.com
PH: 985.649.5832

REVISIONS

#	DESCRIPTION	DATE

SEAL:

NEW AREA
PALMETTOS ON THE BAYOU
1901 BAYOU LN.
SLIDELL, LA 70458

JOB No:	2024	DATE:	01-31-2024
DRAWN BY:	GKD	CHECKED BY:	JMS

THIS DRAWING IS THE PROPERTY OF DAMMON ENGINEERING, INC. THE USE OF THIS DRAWING ON ANY PROJECT OTHER THAN THE PROJECT FOR WHICH IT WAS PREPARED IS PROHIBITED WITHOUT THE WRITTEN CONSENT OF DAMMON ENGINEERING, INC.

SHEET TITLE:
RESTROOM
FLOOR PLAN

DRAWING NUMBER:
A101

SHEET No: 2 of 2