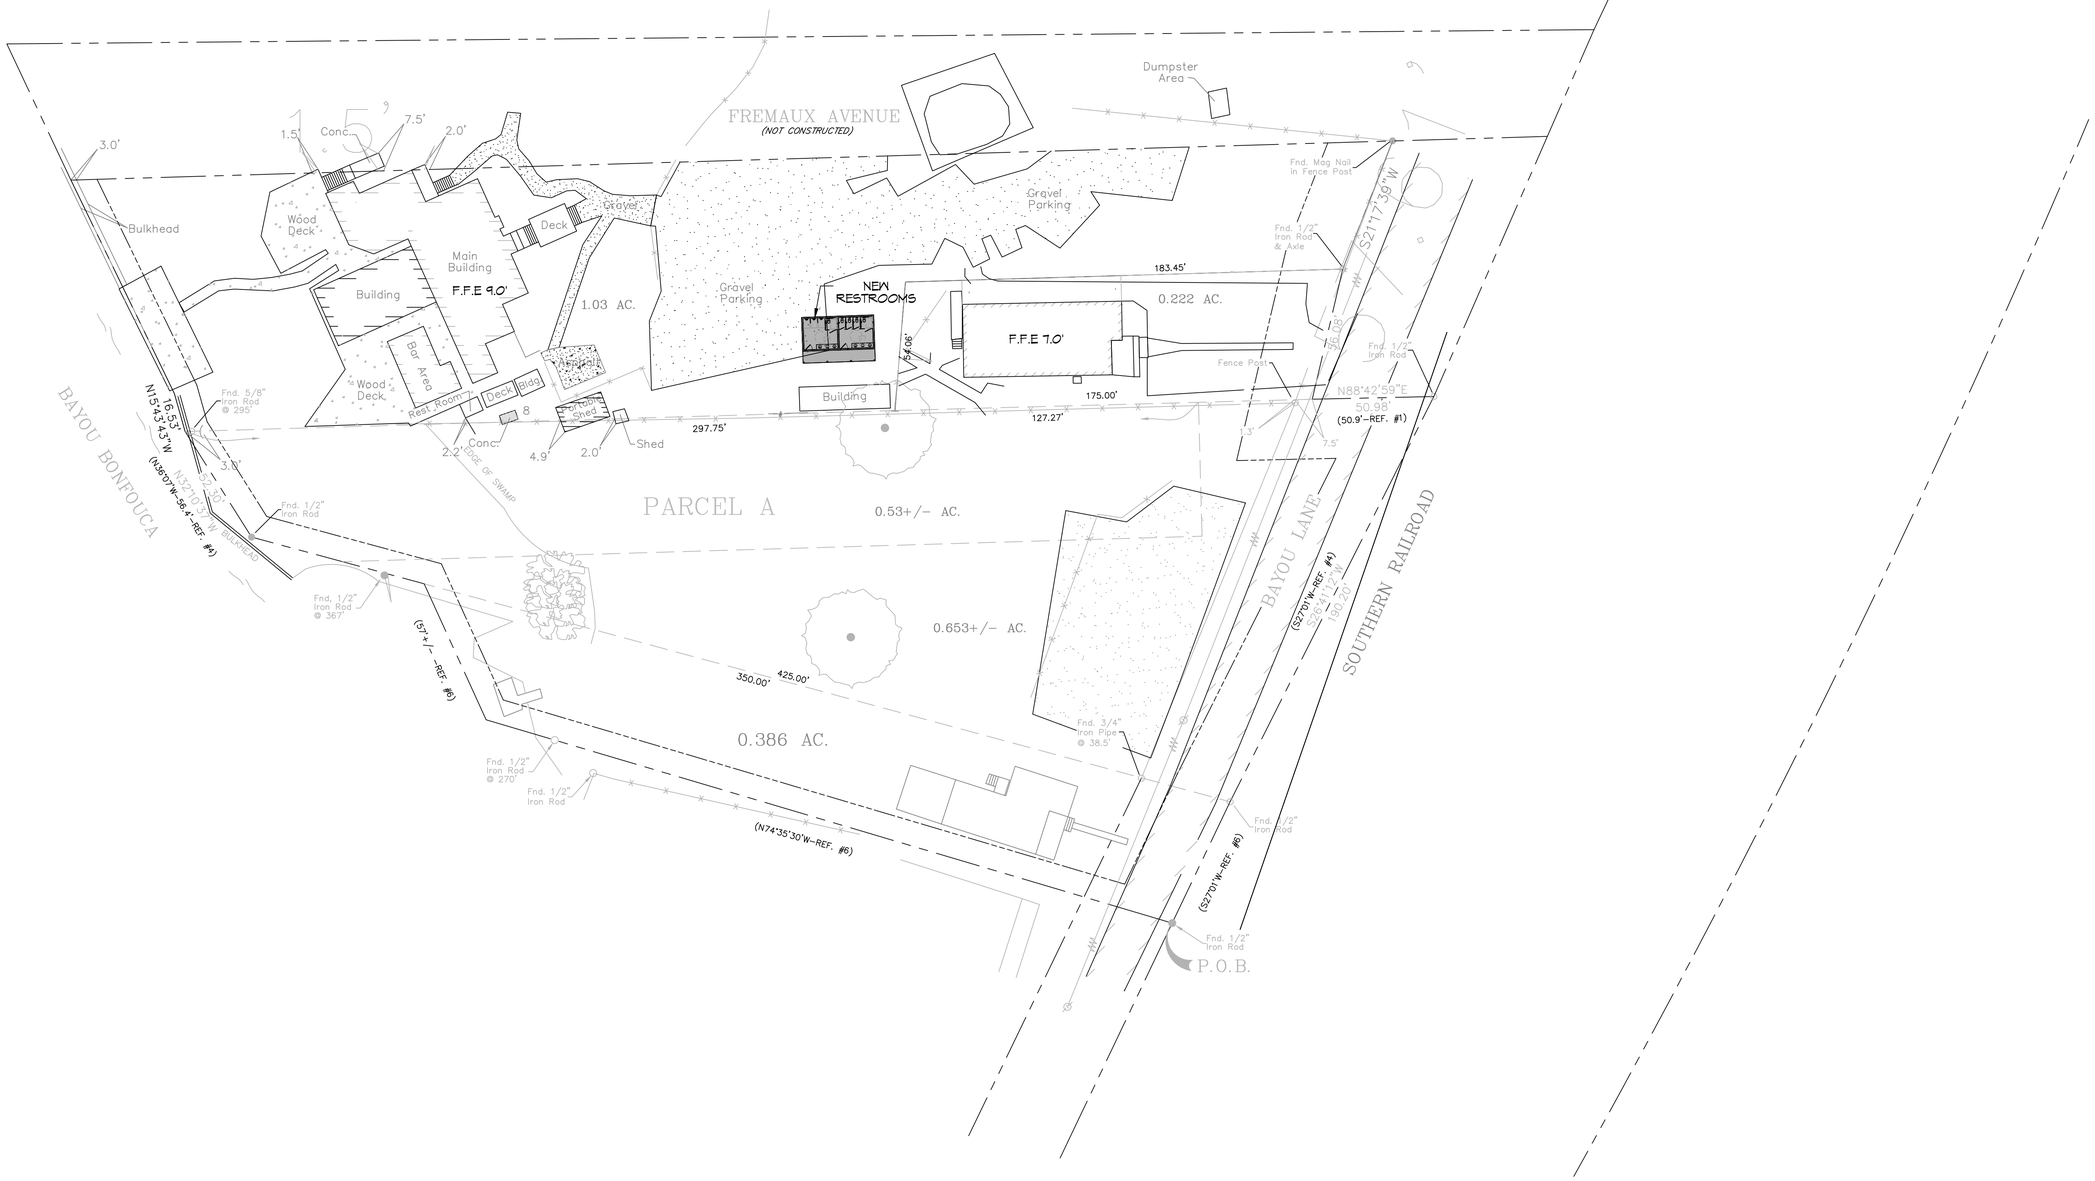

1 EXISTING OVERALL SITE PLAN
SCALE: 1" = 30'-0"

DAMMON ENGINEERING, INC.
LOUISIANA & MISSISSIPPI

Chief Engineer: Brian Mistich, PE
554 Old Spanish Trail
Slidell, LA 70458

www.dammonengineering.com
info@dammonengineering.com
PH: 985.649.5832

#	DESCRIPTION	DATE

REVISIONS

SEAL:

NEW AREA

PALMETTOS ON THE BAYOU

1901 BAYOU LN.
SLIDELL, LA 70458

JOB No:	2024	DATE:	01-31-2024
DRAWN BY:	CKD	CHECKED BY:	JMS

This drawing and specifications, design and arrangement represented thereon are and shall remain the property of Dammon Engineering, and shall not be used for any purpose other than the specific project for which they were prepared and shall not be copied, disclosed to others, or used in other projects or extensions to this project except by written agreement with Dammon Engineering. Visual contact with these drawings or specifications shall constitute prima facie evidence of acceptance of these restrictions.

SHEET TITLE:
EXISTING
OVERALL SITE PLAN

DRAWING NUMBER:

C101

SHEET No: 1 of 2

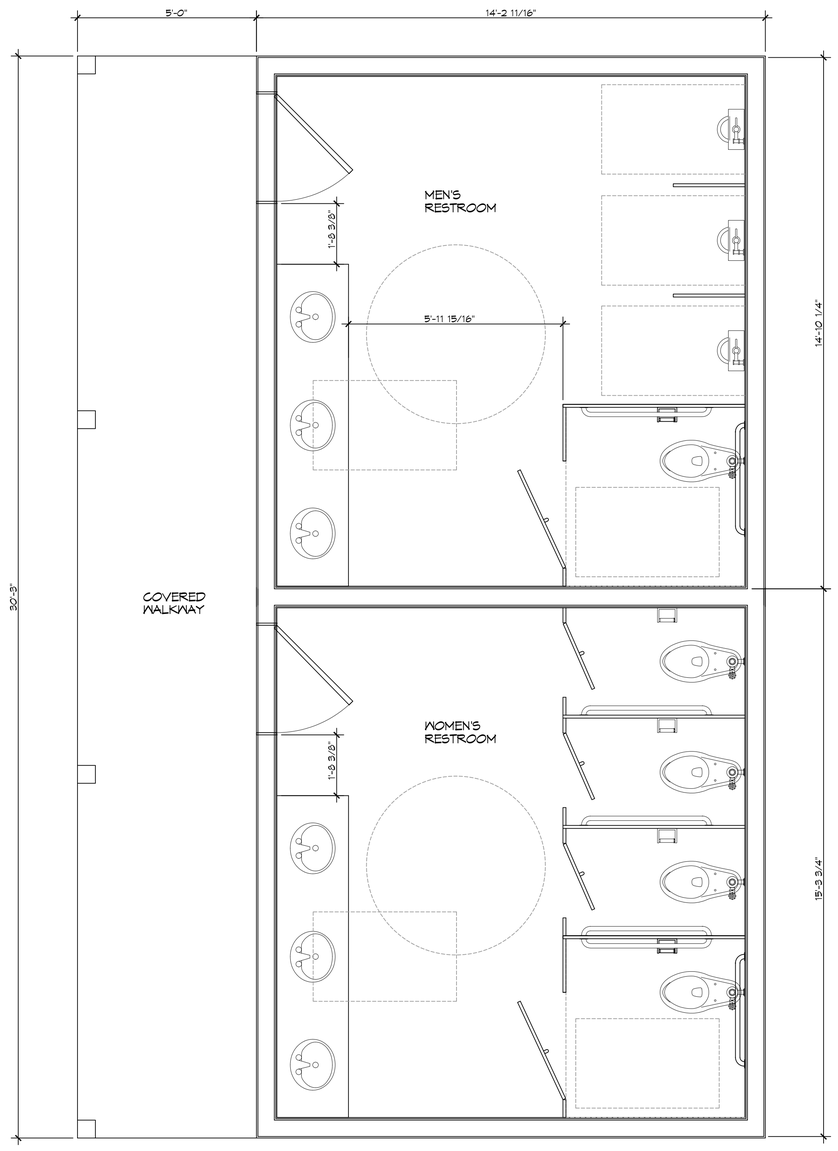

1 RESTROOM FLOOR PLAN
SCALE: 1/2"= 1'-0"

RESTROOM

FILE NAME: J:\- RESTAURANT\Palmettos Restaurant Duffy Sunrise\Drawings\Current Drawings\A101 - Floor Plan DWG.dwg PLOT DATE & TIME: Wednesday, January 31, 2024 3:38:11 AM

DAMMON ENGINEERING, INC.
LOUISIANA & MISSISSIPPI
Chief Engineer: Brian Mistich, PE
5544 Highway 77 Trail
Sidell, LA 70458
www.dammonengineering.com
info@dammonengineering.com
PH: 985.649.5832

REVISIONS

#	DESCRIPTION	DATE

SEAL:

NEW AREA
PALMETTOS ON THE BAYOU
1901 BAYOU LN.
SLIDELL, LA 70458

JOB No:	2024	DATE:	01-31-2024
DRAWN BY:	GKD	CHECKED BY:	JMS

THIS DRAWING IS THE PROPERTY OF DAMMON ENGINEERING, INC. THE USE OF THIS DRAWING ON ANY PROJECT OTHER THAN THE PROJECT FOR WHICH IT WAS PREPARED IS PROHIBITED WITHOUT THE WRITTEN CONSENT OF DAMMON ENGINEERING, INC.

SHEET TITLE:
RESTROOM
FLOOR PLAN

DRAWING NUMBER:
A101

SHEET No: 2 of 2