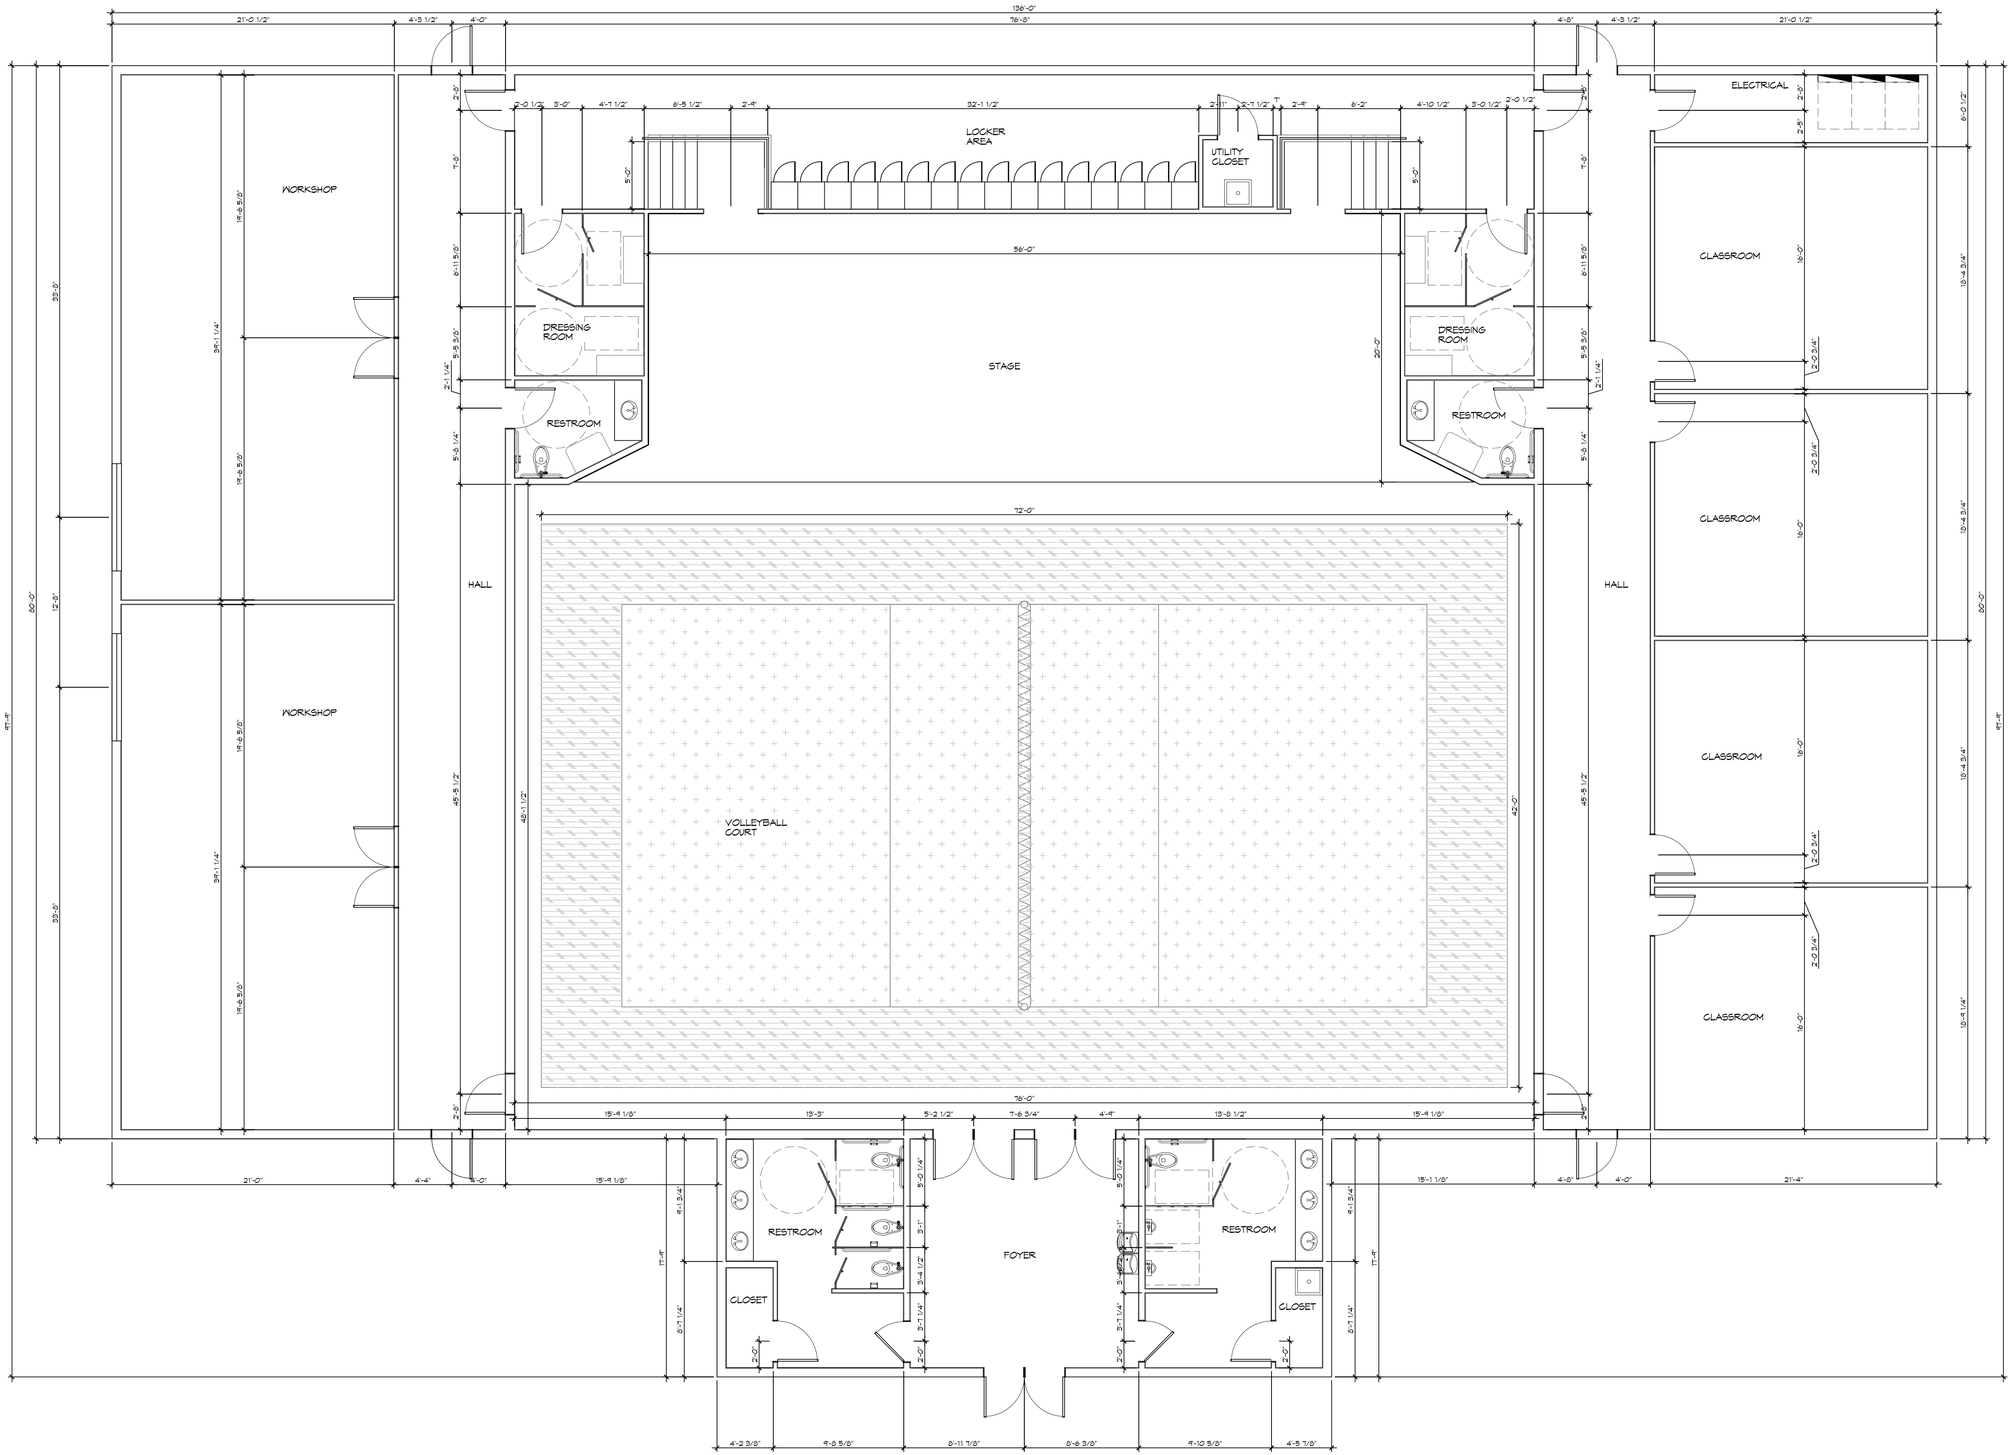

1 FLOOR PLAN
SCALE: 3/16"=1'-0"

DAMMON ENGINEERING, INC.

LOUISIANA & MISSISSIPPI

www.dammonengineering.com
info@dammonengineering.com
PH: 985.649.5832 F: 985.641.5950

Chief Engineer: Brian Mistich, PE
5300 Oakridge Trail
Slidell, LA 70458

#	DESCRIPTION	DATE

REVISIONS

POPE JOHN PAUL AUDITORIUM

3170 LEGGETT ROAD
SLIDELL, LA 70460

JOB No:	2235
DATE:	10-22-2024
DRAWN BY:	CKD
CHECKED BY:	JMS

This drawing is the property of Dammon Engineering, Inc. and shall not be reproduced or copied in whole or in part without the written permission of Dammon Engineering, Inc. This drawing and any copies thereof shall be kept in the exclusive possession of Dammon Engineering, Inc. and shall be returned to Dammon Engineering, Inc. upon request. Any use of this drawing for purposes other than those for which it was prepared and developed without written consent is prohibited. Dammon Engineering, Inc. assumes no responsibility for any alterations made to this drawing.

SHEET TITLE:
FLOOR PLAN

DRAWING NUMBER:
A101

SHEET No: 1 of 1

FILE NAME: J:_Schools Private\Pope John Paul Sided Auditorium\Current Drawings\A101 - Floor Plan.dwg PLOT DATE & TIME: Wednesday, October 23, 2024 11:00:45 AM