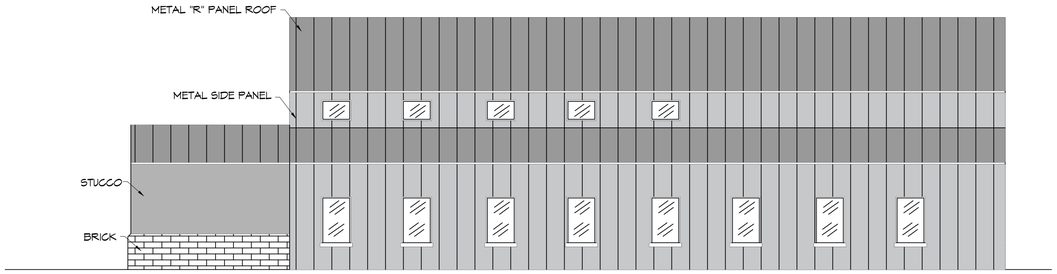

2 RIGHT ELEVATION
SCALE: 1/8"=1'-0"

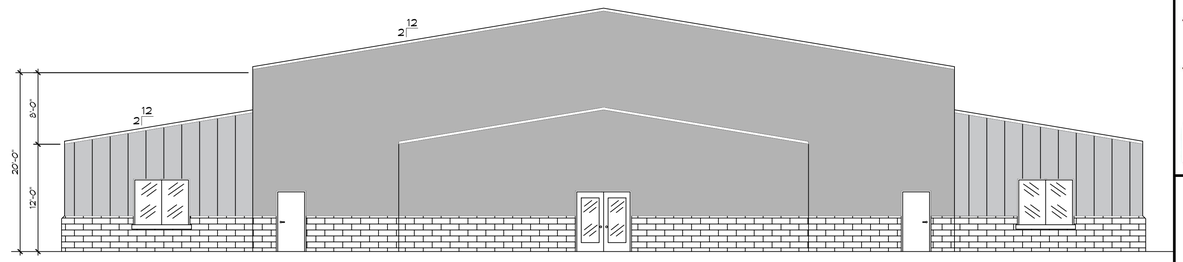

3 FRONT ELEVATION
SCALE: 1/8"=1'-0"

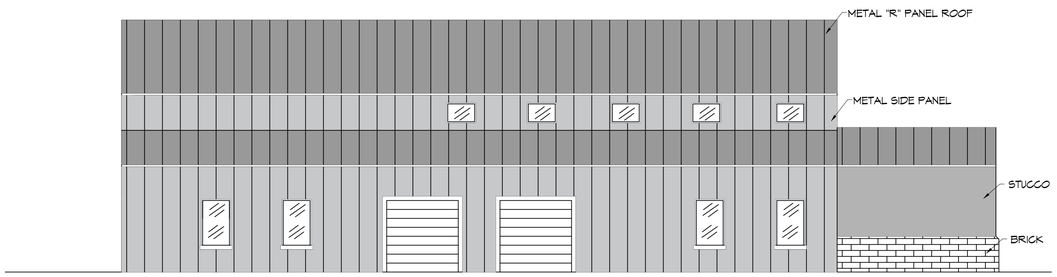

4 LEFT ELEVATION
SCALE: 1/8"=1'-0"

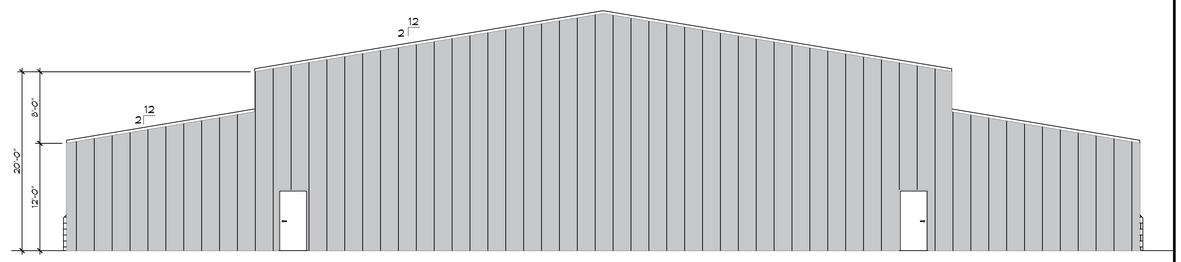

5 REAR ELEVATION
SCALE: 1/8"=1'-0"

DAMMON ENGINEERING, INC.
LOUISIANA & MISSISSIPPI
www.dammonengineering.com
info@dammonengineering.com
PH: 985.649.5832 F: 985.641.5950
Chief Engineer: Brian Mistich, PE
5500 Oak Grove Trail
Slidell, LA 70458

REVISIONS

#	DESCRIPTION	DATE

POPE JOHN PAUL AUDITORIUM
3770 LEGGETT ROAD
SLIDELL, LA 70460

JOB No:	2295	DATE:	10-28-2024
DRAWN BY:	CKD	CHECKED BY:	JMS

These drawings and specifications are the property and proprietary information of Dammon Engineering and shall remain the property of Dammon Engineering, and are not to be reproduced, changed or copied in any form or manner whatsoever, nor are they to be assigned to any third party without first obtaining the express written consent of Dammon Engineering. Any use of these drawings and specifications by any third party is prohibited. It is understood and agreed that the drawings and specifications are to be returned to Dammon Engineering upon completion of the project for which they have been prepared and upon request without written consent of Dammon Engineering.

SHEET TITLE:
BLDG ELEAVTIONS

DRAWING NUMBER:
A102

SHEET No: 2 of 2

FILE NAME: J:\C - Schools Private\Pope John Paul Slidell Auditorium\Current Drawings\A104 - Elevations Plan.dwg PLOT DATE & TIME: Monday, October 28, 2024 4:17:20 PM