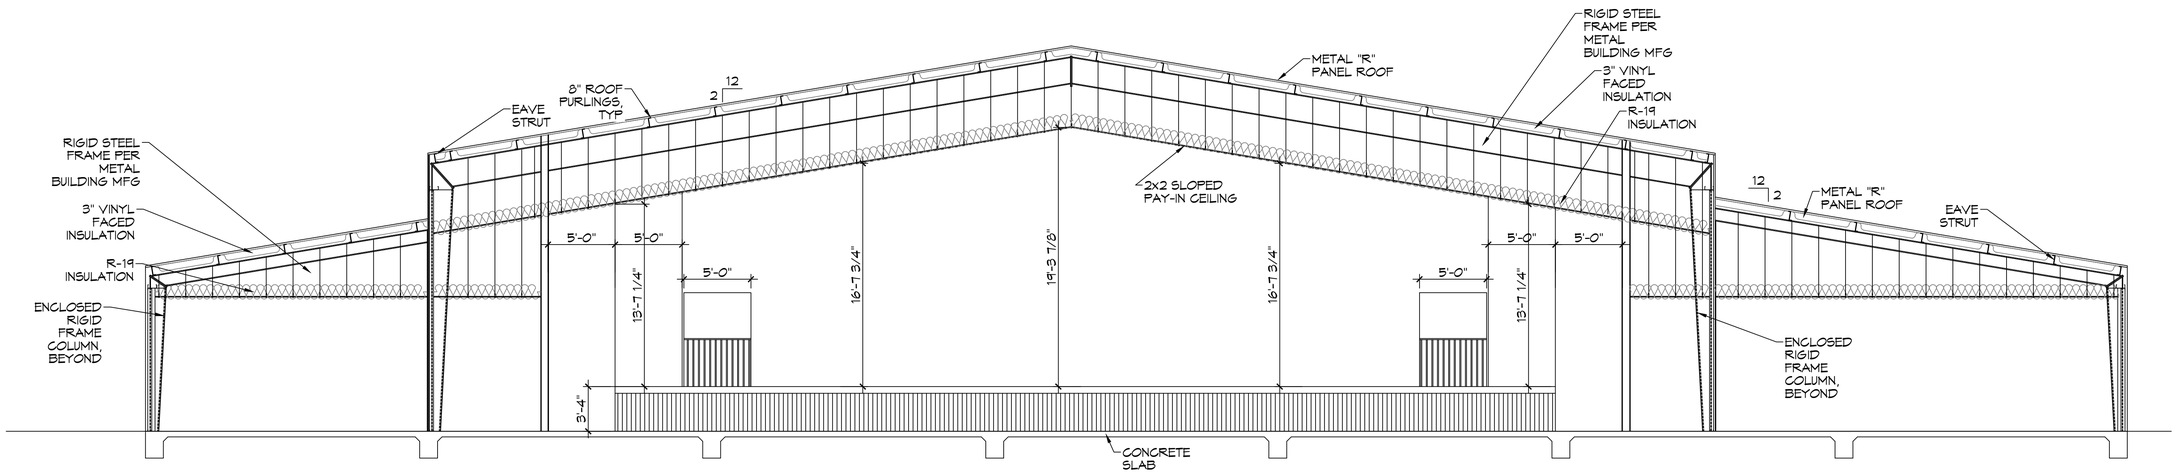

18 S102 | A101

BUILDING SECTION

SCALE: 3/16" = 1'-0"

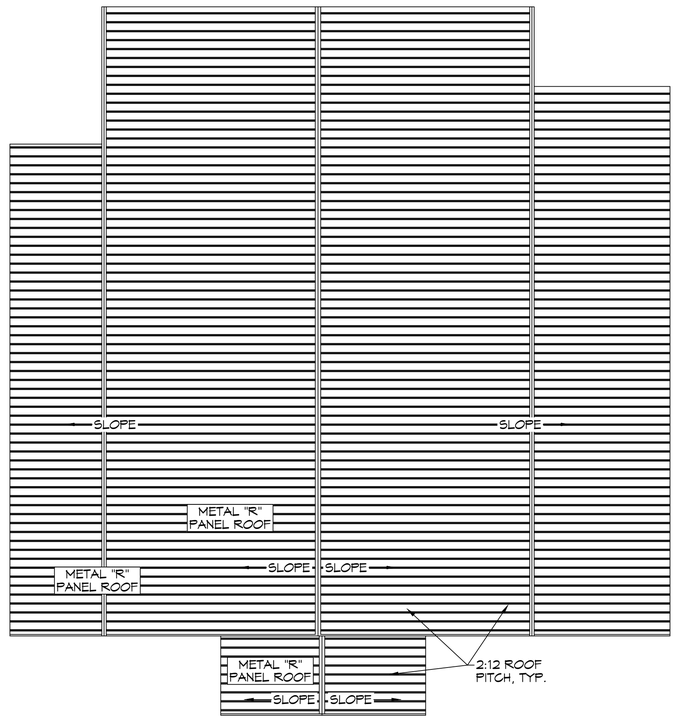

21 ROOF PLAN

SCALE: 1/16 "=1'-0"

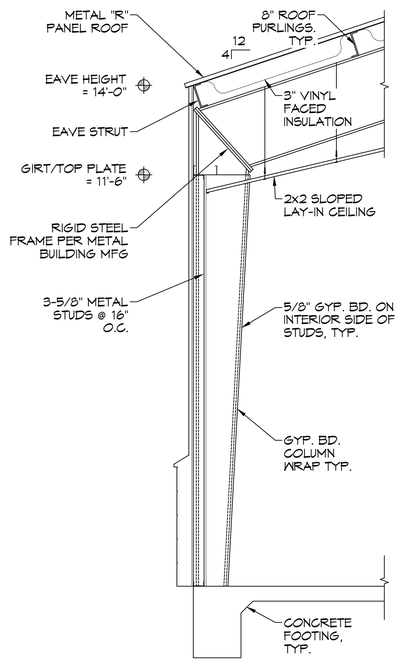

22 S102 | S102

WALL SECTION

SCALE: 1/8" = 1'-0"

DAMMON ENGINEERING, INC.
LOUISIANA & MISSISSIPPI
www.dammonengineering.com
Info@dammonengineering.com
PH: 985.649.5832 F: 985.641.9950
Chief Engineer: Brian Mistich, PE
554 Old Spanish Trail
Slidell, LA 70458

REVISIONS

#	DESCRIPTION	DATE

ROPER JOHN PAUL AUDITORIUM

1901 JAGUAR DR
SLIDELL, LA 70461

JOB No:	22-35	DATE:	12-17-2021
DRAWN BY:	GKD	CHECKED BY:	BAM

The design shown, described, and described herein, including all designs, represented drawings, and other documents and electronic media, is the property of Dammon Engineering, Inc. and may not be used or disclosed to others, in whole or in combination with any other item, for any purpose other than the specific project for which it was prepared and delivered by Dammon Engineering, Inc. Reproduction, in whole or in part, of any of the designs, represented drawings, and other documents and electronic media, without the express written consent of Dammon Engineering, Inc. is prohibited. © Copyright 2021 Dammon Engineering, Inc.

SHEET TITLE:
BUILDING SECTION

DRAWING NUMBER:
S102

SHEET No: 7 of 2