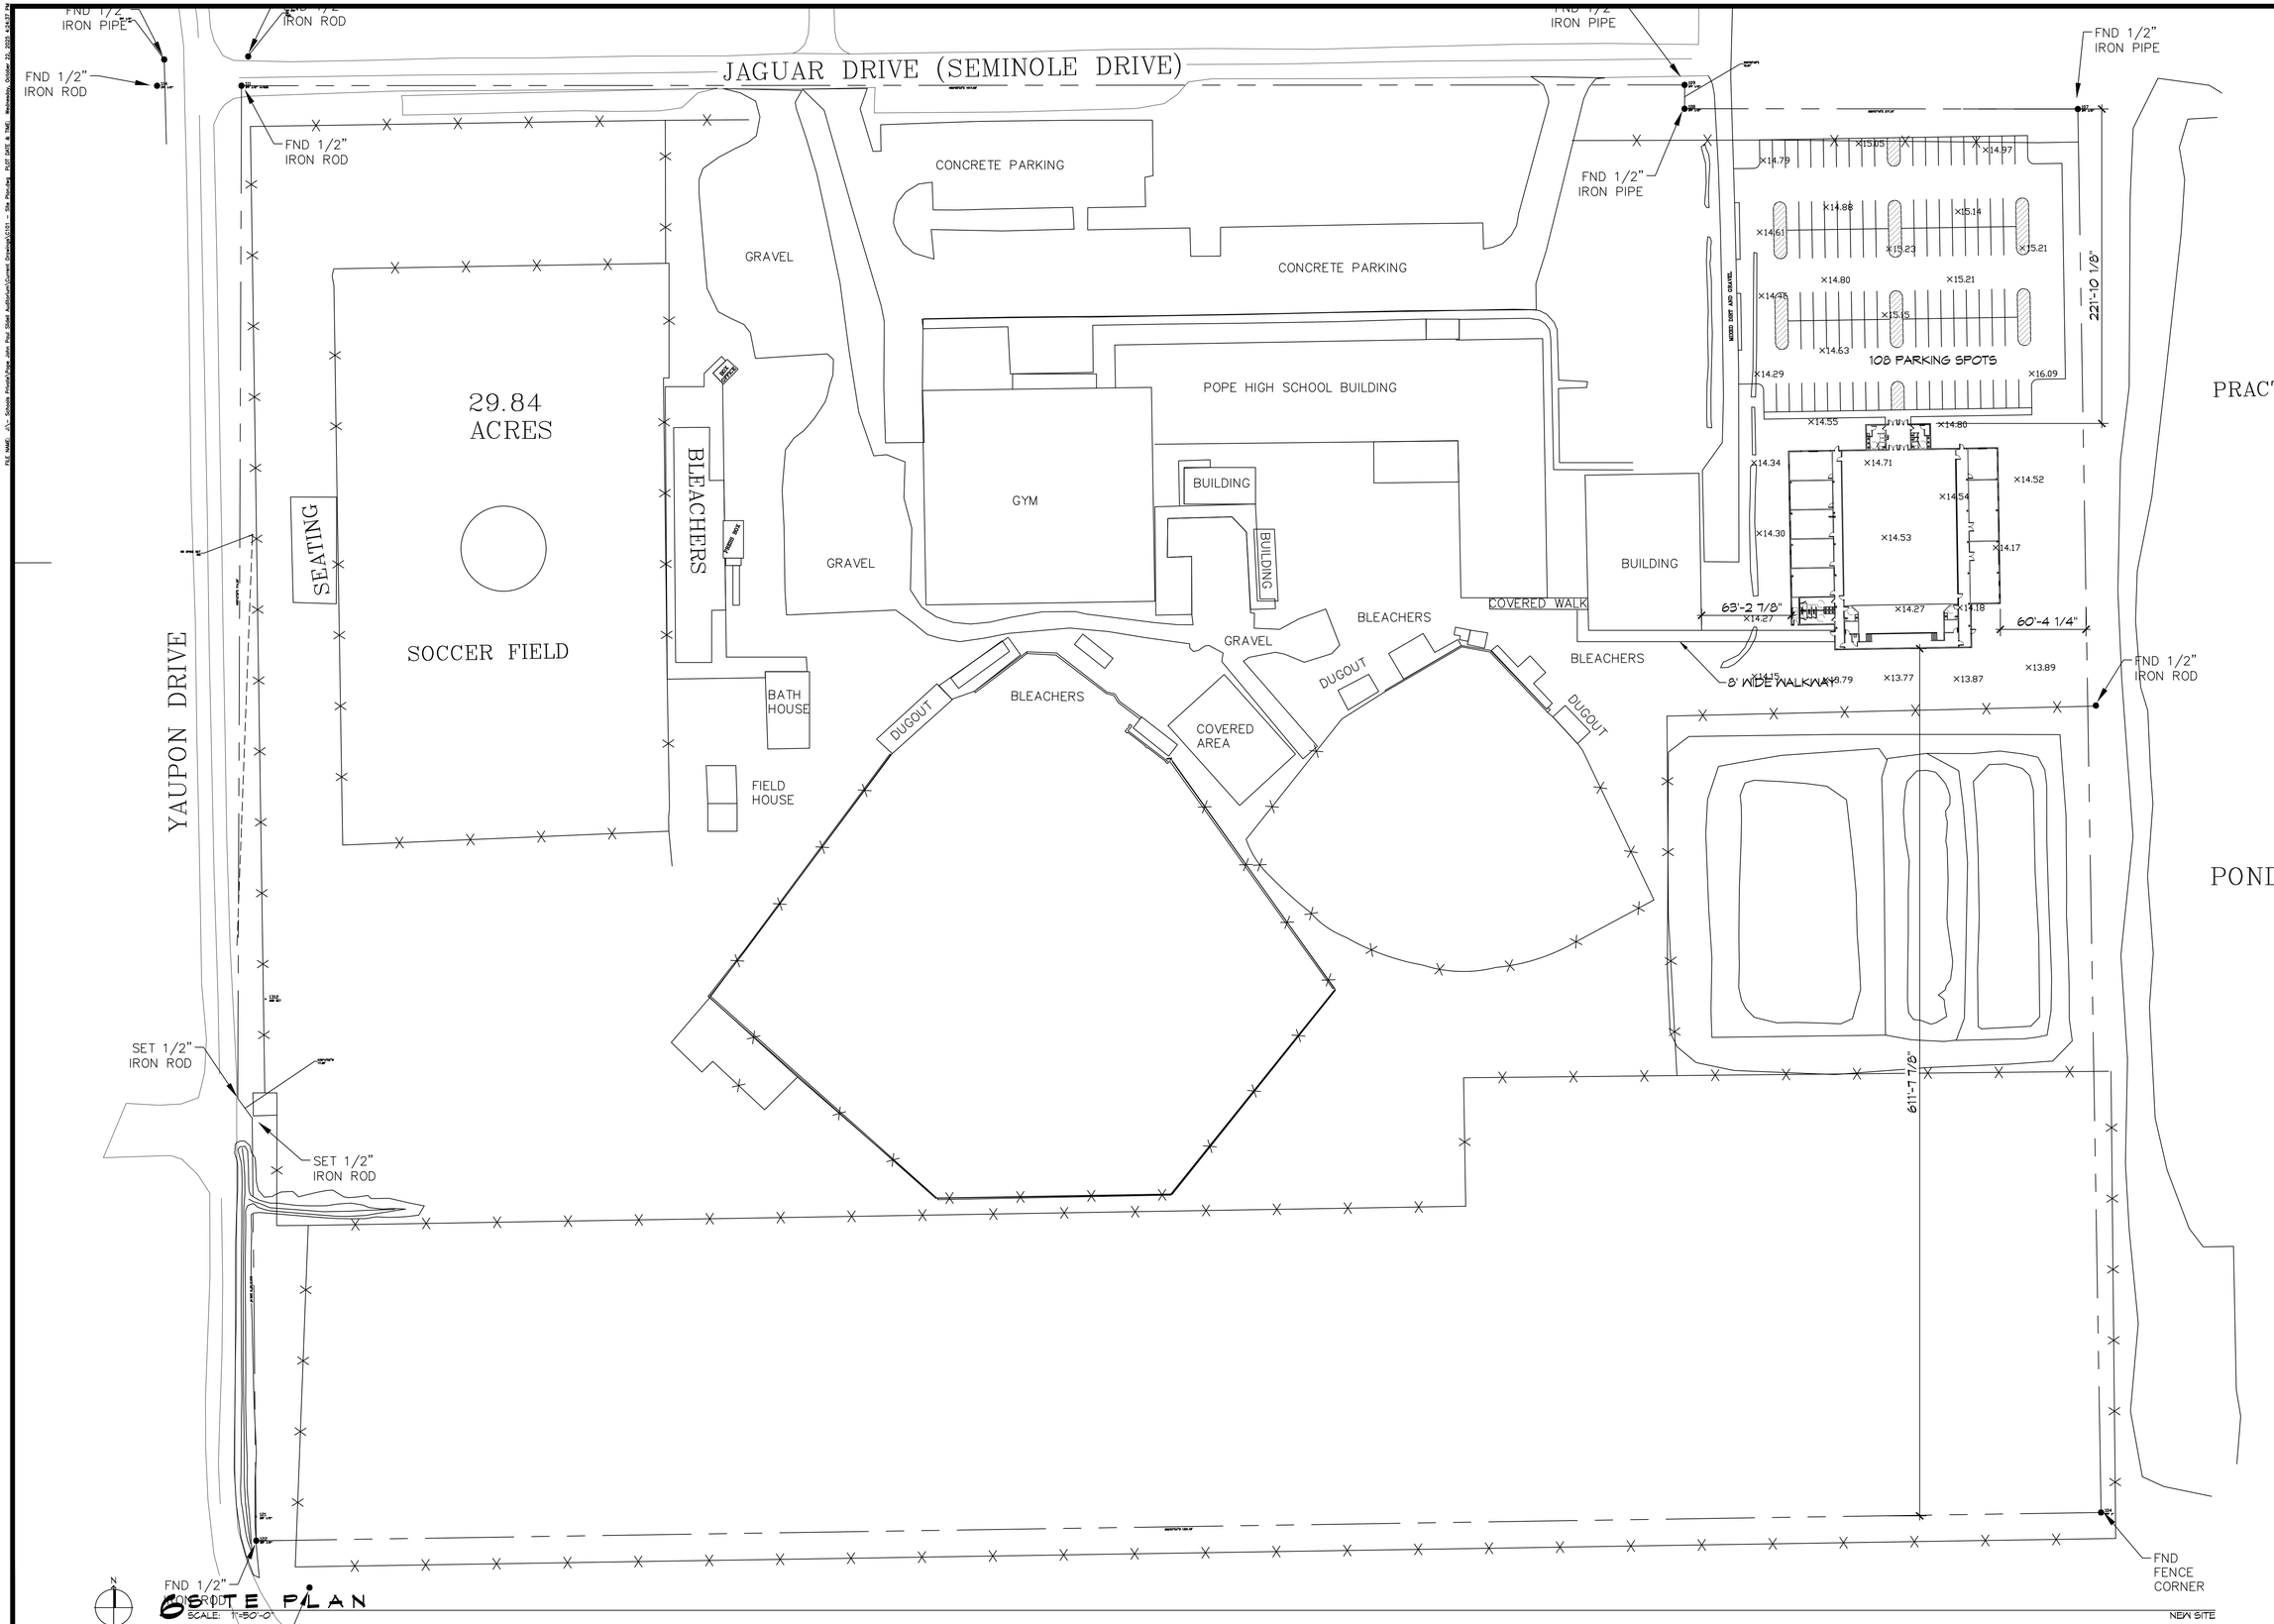

SITE PLAN

SCALE: 1"=50'-0"

DAMMON ENGINEERING, INC.
LOUISIANA & MISSISSIPPI

www.dammonengineering.com
info@dammonengineering.com
PH: 985.649.5832 F: 985.641.5950

Chief Engineer: Brian Wistich, PE
554 Old Spanish Trail
Slidell, LA 70458

#	DESCRIPTION	DATE

REVISIONS

POPE JOHN PAUL AUDITORIUM

1901 JAGUAR DR.
SLIDELL, LA 70461

JOB No:	2295	DATE:	10-22-2025
DRAWN BY:	CKD	CHECKED BY:	BAM

The design & drawings are public in nature. Using the data for any purpose other than the original intent is prohibited without written consent. Dammon Engineering, Inc. and its staff, owners and agents shall not be liable for any damages, claims or expenses, resulting from unauthorized use of the data. Any reproduction of the data, in whole or in part, without written consent is prohibited. Printed copies are intended as a guide only. Contractors are responsible for verifying all dimensions, specifications, and conditions.

SHEET TITLE:
SITE PLAN

DRAWING NUMBER:
C101

SHEET No: 1 of 1