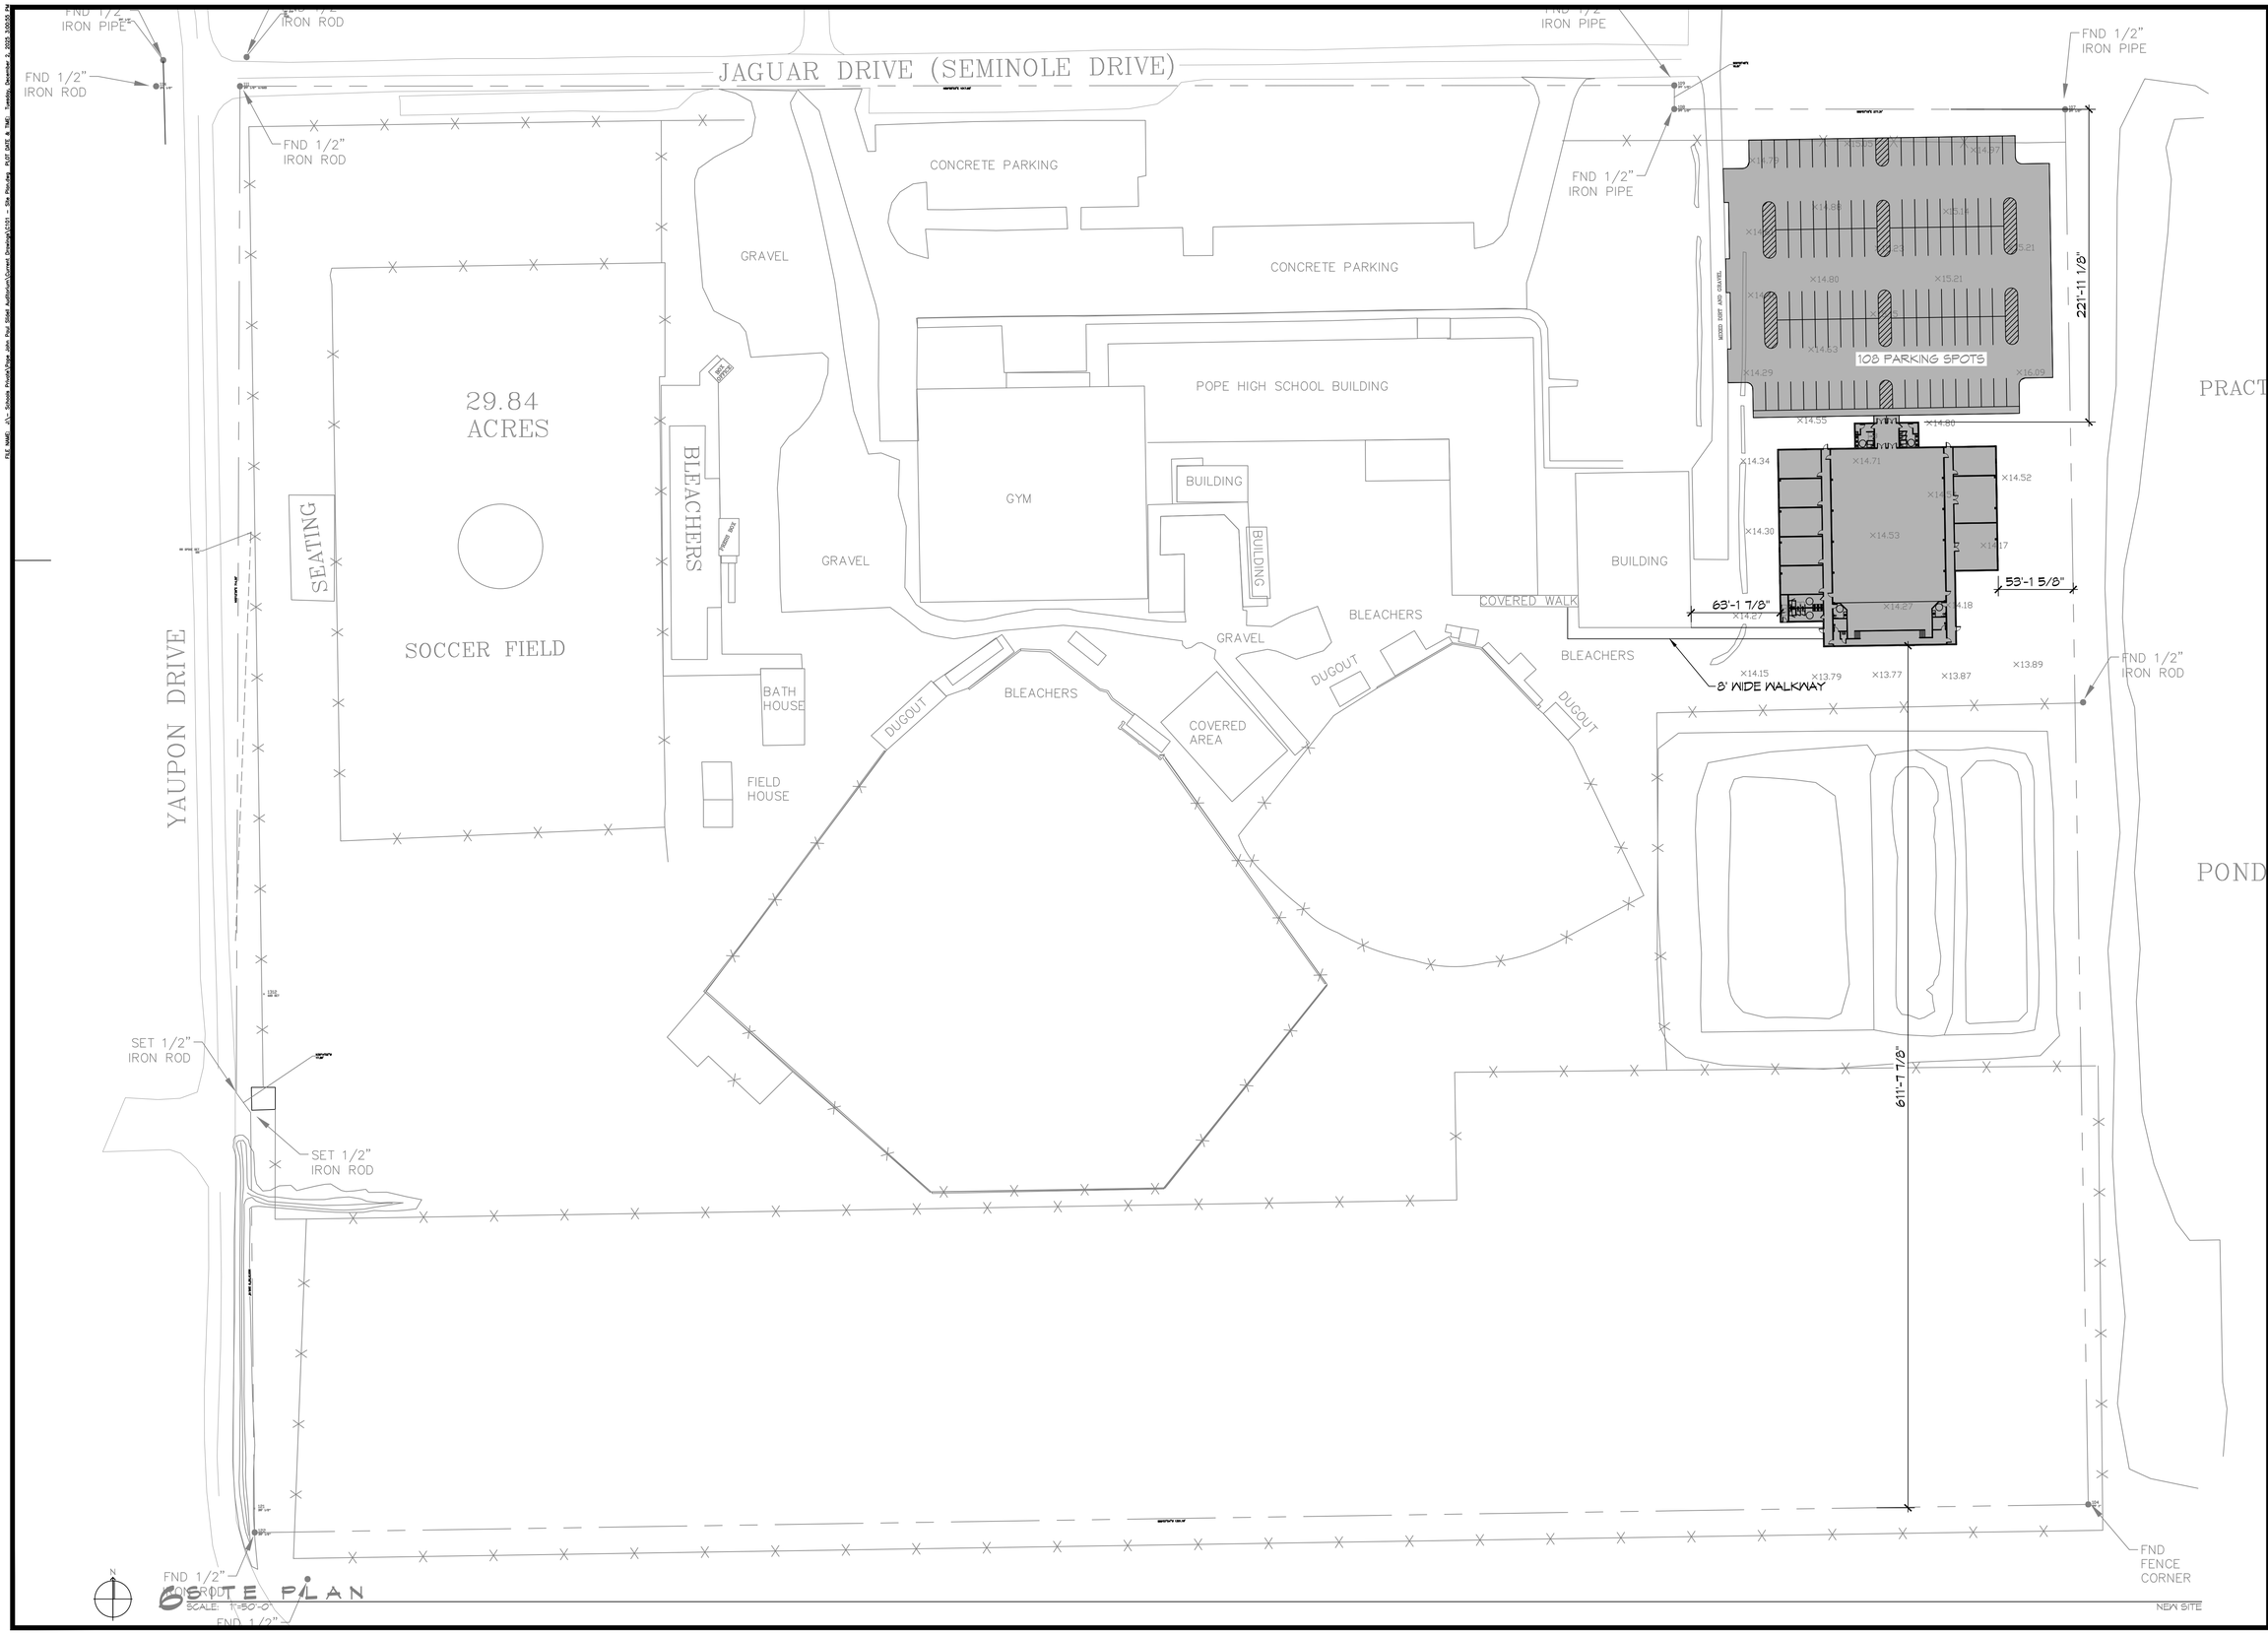

6 SITE PLAN
SCALE: 1"=50'-0"

DAMMON ENGINEERING, INC.
LOUISIANA & MISSISSIPPI
www.dammonengineering.com
info@dammonengineering.com
PH: 985.649.5832 F: 985.641.5950
Chief Engineer: Brian Wistich, PE
554 Old Spanish Trail
Slidell, LA 70458

#	DESCRIPTION	DATE

REVISIONS

POPE JOHN PAUL AUDITORIUM

1901 JAGUAR DR.
SLIDELL, LA 70461

JOB No:	2295	DATE:	12-2-2025
DRAWN BY:	CKD	CHECKED BY:	BAM

The design & drawings are and remain the property of Dammon Engineering, and no part thereof shall be used or reproduced without the express written consent of Dammon Engineering. Any violation of this restriction will be prosecuted to the full extent of the law. Dammon Engineering assumes no responsibility for any changes made to the drawings or specifications not certified by Dammon Engineering. Printed contract documents prepared by Dammon Engineering are certified.

SHEET TITLE:
SITE PLAN

DRAWING NUMBER:
C101

SHEET No: 1 of 1