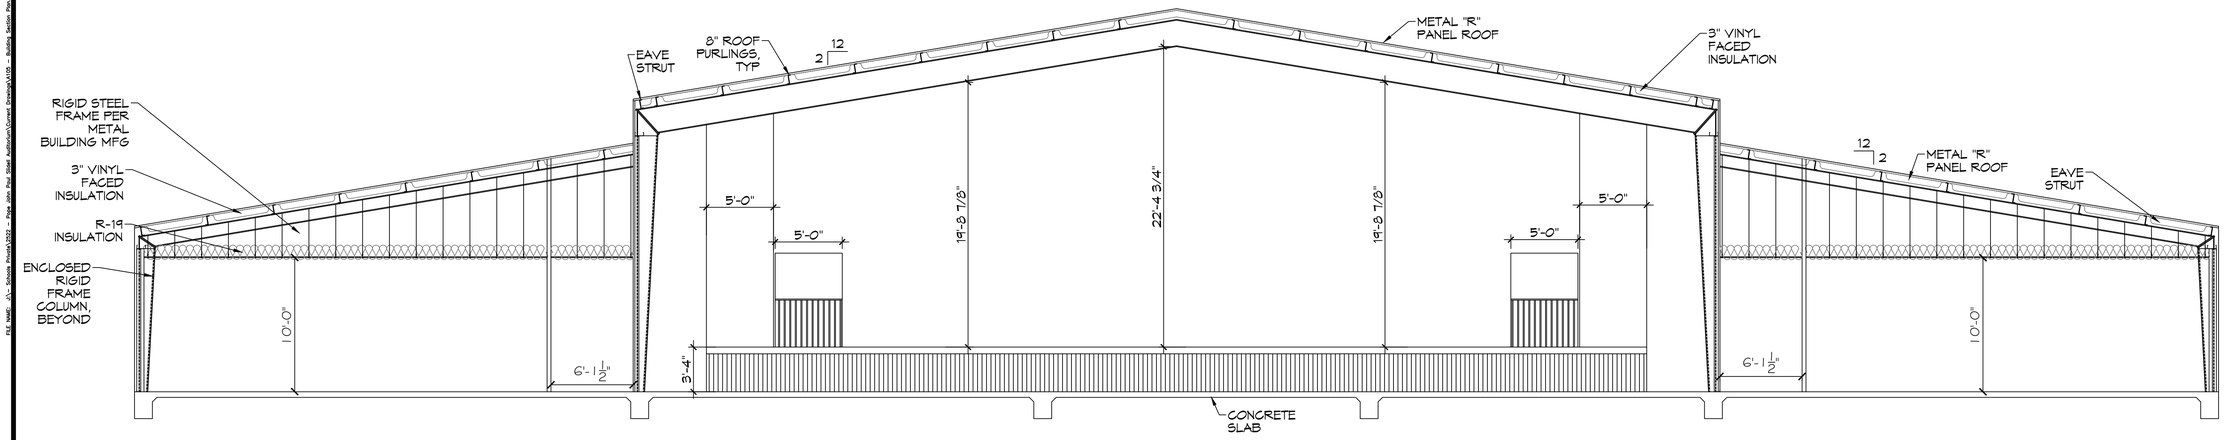

15 S102 A101

BUILDING SECTION

SCALE: 3/16" = 1'-0"

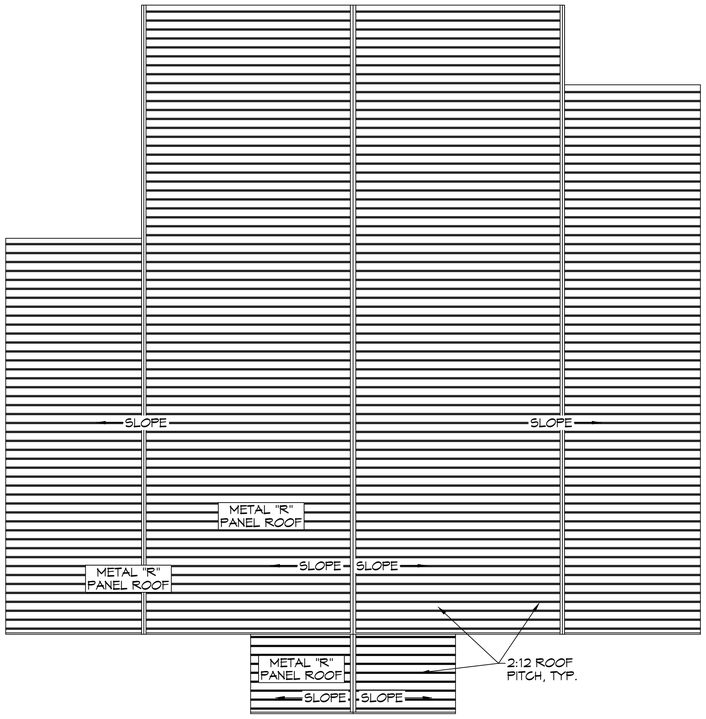

16 ROOF PLAN

SCALE: 1/16 "=1'-0"

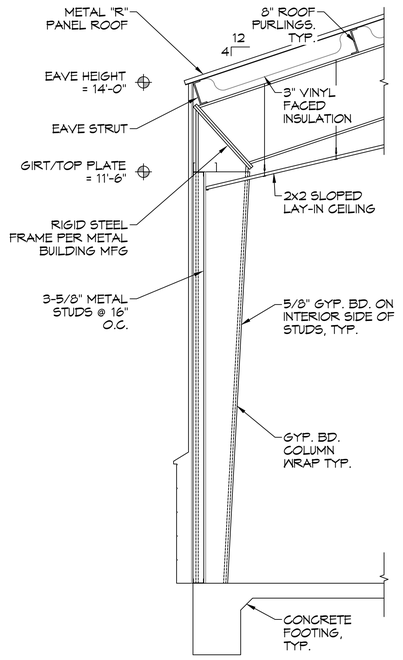

17 S102 S103

WALL SECTION

SCALE: 1/8" = 1'-0"

DAMMON ENGINEERING, INC.
LOUISIANA & MISSISSIPPI
www.dammonengineering.com
Info@dammonengineering.com
PH: 985.649.5832 F: 985.641.9950
Chief Engineer: Brian Mistich, PE
554 Old Spanish Trail
Slidell, LA 70458

REVISIONS

#	DESCRIPTION	DATE

NEW AUDITORIUM
POPE JOHN PAUL II HIGH SCHOOL
1901 JAGUAR DR
SLIDELL, LA 70461

JOB No:	2522	DATE:	01-28-2026
DRAWN BY:	GKD	CHECKED BY:	BAX

The client owns the plans, drawings and specifications, regardless of whether or not the project is completed. The client may use the plans, drawings and specifications for the purpose for which they were prepared, but they may not be used for other purposes or projects by others, or used in conjunction with any work or project other than the specific project for which they were prepared without the express written consent of Dammon Engineering. Reproduction of these plans, drawings and specifications in whole or in part, by any means, without the express written consent of Dammon Engineering, Baton Rouge, LA is prohibited.

SHEET TITLE:
BUILDING SECTION

DRAWING NUMBER:
A105

SHEET No: 11 of 17

FILE NAME: J:_Schools Projects\2522 - Pope John Paul School Auditorium\Current Drawings\A105 - Building Section Plan.dwg PLOT DATE & TIME: Wednesday, January 28, 2026 4:00:09 PM