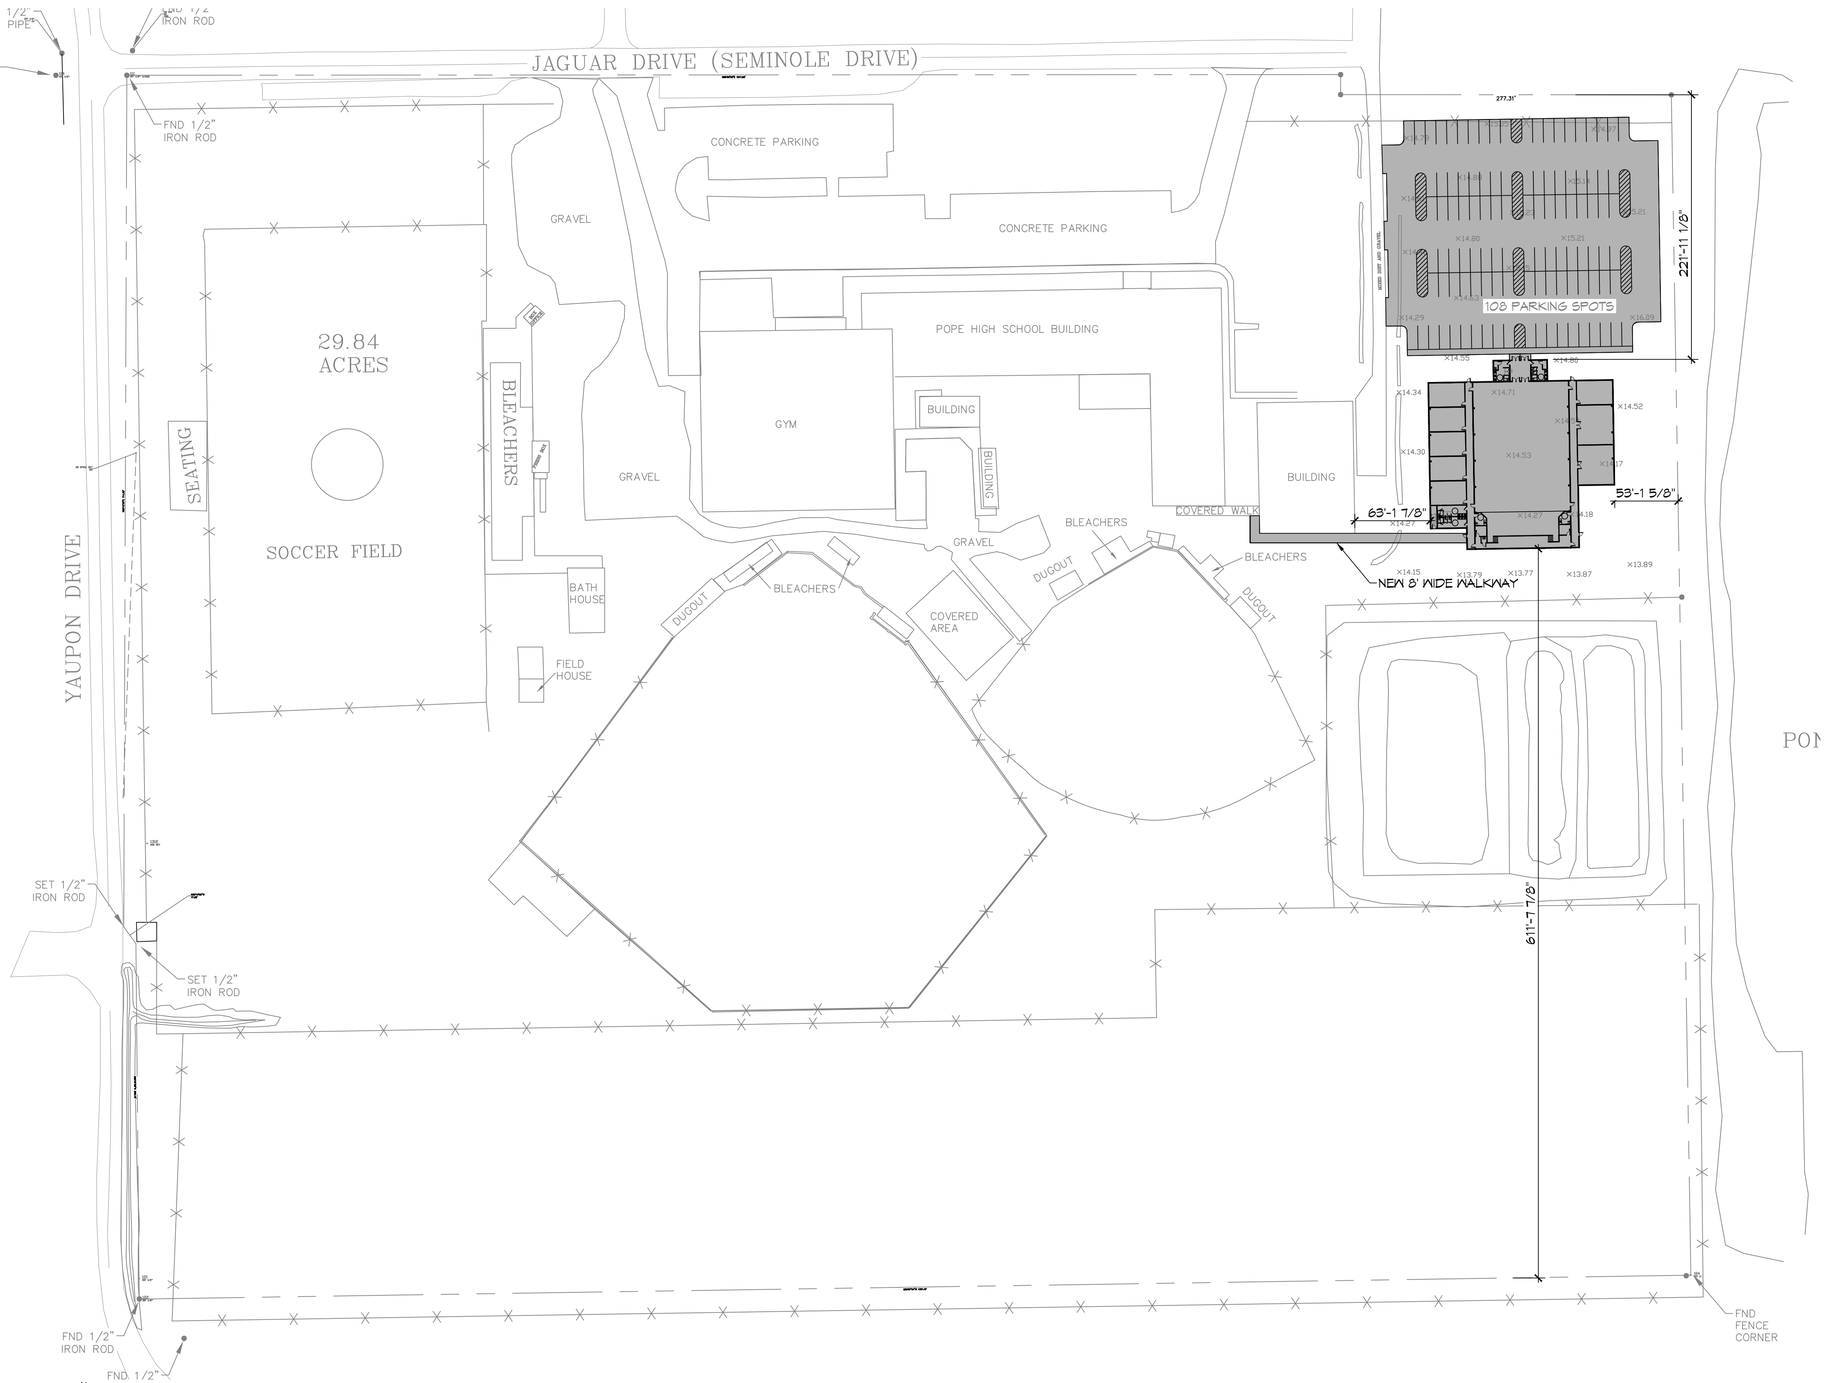

1 PROPOSED SITE PLAN
SCALE: 1"=60'-0"

PLANNING
ZONED NC-2 NEIGHBORHOOD COMMERCIAL
FLOOD ZONE
ZONE "C"
BUILDING ELEVATION
BASE FLOOD ELEVATION = N/A FINISHED FLOOR ELEVATION = N/A
BUILDING SQ. FT.
TOTAL BUILDING AREA = 20,545 SQ. FT.

DAMMON ENGINEERING, INC.
LOUISIANA & MISSISSIPPI
www.dammonengineering.com
info@dammonengineering.com
PH: 985.649.5832 F: 985.641.5950
Chief Engineer: Brian Wistich, PE
554 Old Spanish Trail
Slidell, LA 70458

REVISIONS

#	DESCRIPTION	DATE

NEW AUDITORIUM
POPE JOHN PAUL II HIGH SCHOOL
1901 JAGUAR DR.
SLIDELL, LA 70461

JOB No:	2522	DATE:	01-28-2026
DRAWN BY:	CKD	CHECKED BY:	BAM

The design drawings and specifications, designs and all other documents contained herein are the property of Dammon Engineering, and shall remain the property of Dammon Engineering, and shall not be used for any purpose other than the specific project for which they were prepared and delivered. Reproduction of these documents, in whole or in part, without the written permission of Dammon Engineering, is prohibited. Please contact Dammon Engineering, and obtain a written agreement, before using any portion of these documents for any other purpose.

SHEET TITLE:
PROPOSED SITE PLAN

DRAWING NUMBER:
C101

SHEET No: 3 of 17