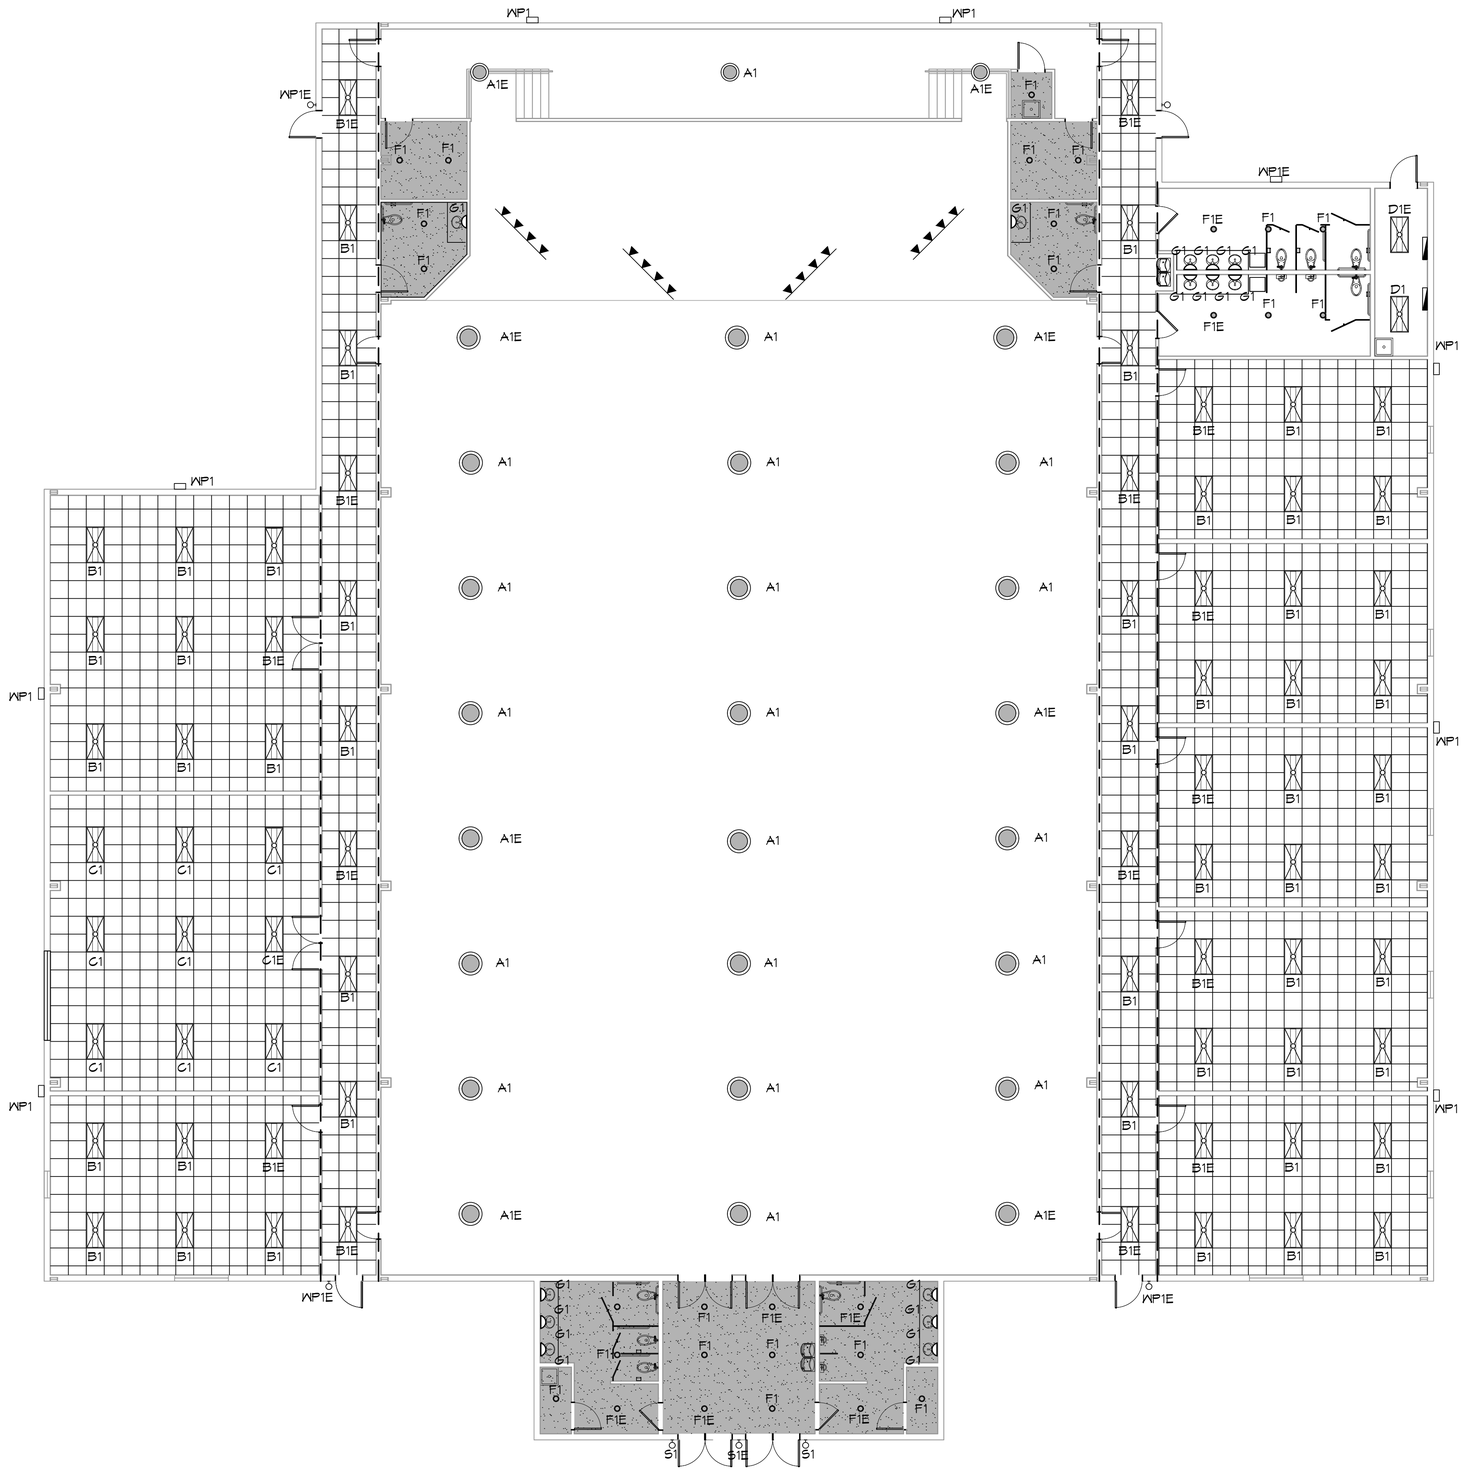

REFLECTED CEILING PLAN
SCALE: 1/8"=1'-0"

DESIGN EXCEPTION

DAMMON ENGINEERING, INC.
LOUISIANA & MISSISSIPPI

Chief Engineer: Brian Mistich, PE
554 Old Spanish Trail
Slidell, LA 70458

www.dammonengineering.com
info@dammonengineering.com
PH: 985.649.5832 F: 985.641.5950

REVISIONS

#	DESCRIPTION	DATE

STATE OF LOUISIANA
BRIAN A. MISTICH
License No. 30187
PROFESSIONAL ENGINEER

NEW AUDITORIUM
POPE JOHN PAUL II
HIGH SCHOOL

1901 JAGUAR DR
SLIDELL, LA 70461

JOB No:	2522	DATE:	02-19-2026
DRAWN BY:	CKD	CHECKED BY:	JMS

SHEET TITLE:
REFLECTED CEILING PLAN

DRAWING NUMBER:
A102

SHEET No: 8 of 17