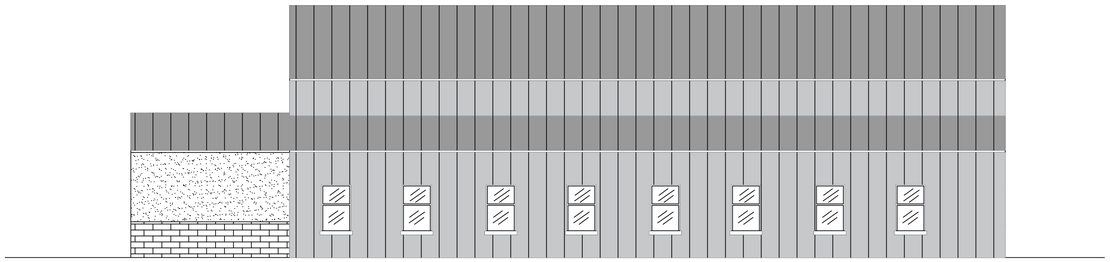

30 RIGHT ELEVATION
SCALE: 1/8"=1'-0"
EAST

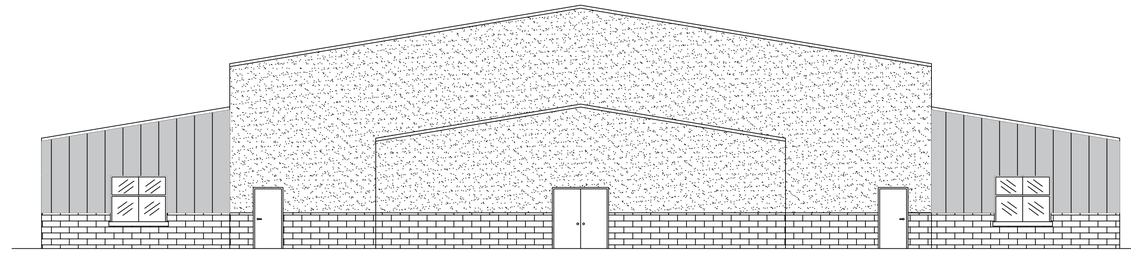

31 FRONT ELEVATION
SCALE: 1/8"=1'-0"
NORTH

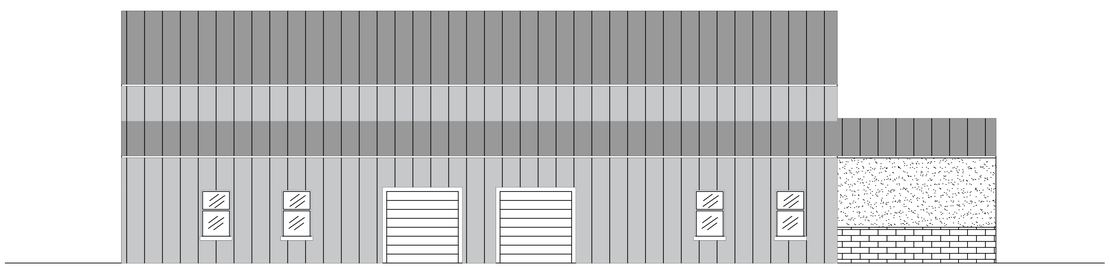

32 LEFT ELEVATION
SCALE: 1/8"=1'-0"
WEST

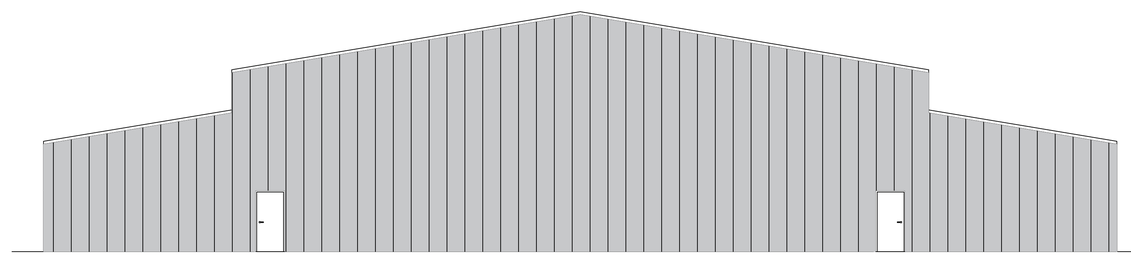

33 REAR ELEVATION
SCALE: 1/8"=1'-0"
SOUTH

DAMMON ENGINEERING, INC.
LOUISIANA & MISSISSIPPI
www.dammonengineering.com
info@dammonengineering.com
PH: 985.649.5832 F: 985.641.5950
Chief Engineer: Brian Mistich, PE
5540 Crosswalk Trail
Slidell, LA 70458

#	DESCRIPTION	DATE

REVISIONS

POPE JOHN PAUL AUDITORIUM
3770 LEGGETT ROAD
SLIDELL, LA 70460

JOB No:	2295	DATE:	10-22-2024
DRAWN BY:	CKD	CHECKED BY:	JMS

These drawings and specifications are the property and proprietary information of Dammon Engineering and shall remain the property of Dammon Engineering, and are not to be used for any purpose other than those for which they have been prepared and developed without written consent of Dammon Engineering. Visual contact with these drawings and specifications shall constitute conclusive evidence of acceptance of these restrictions.

SHEET TITLE:
BLDG ELEAVTIONS

DRAWING NUMBER:
A102

SHEET No: 1 of 1

FILE NAME: J:\- Schools Parish\Pope John Paul Sidell Auditorium\Current Drawings\A104 - Elevation Plan.dwg PLOT DATE & TIME: Thursday, October 24, 2024 4:07:21 PM