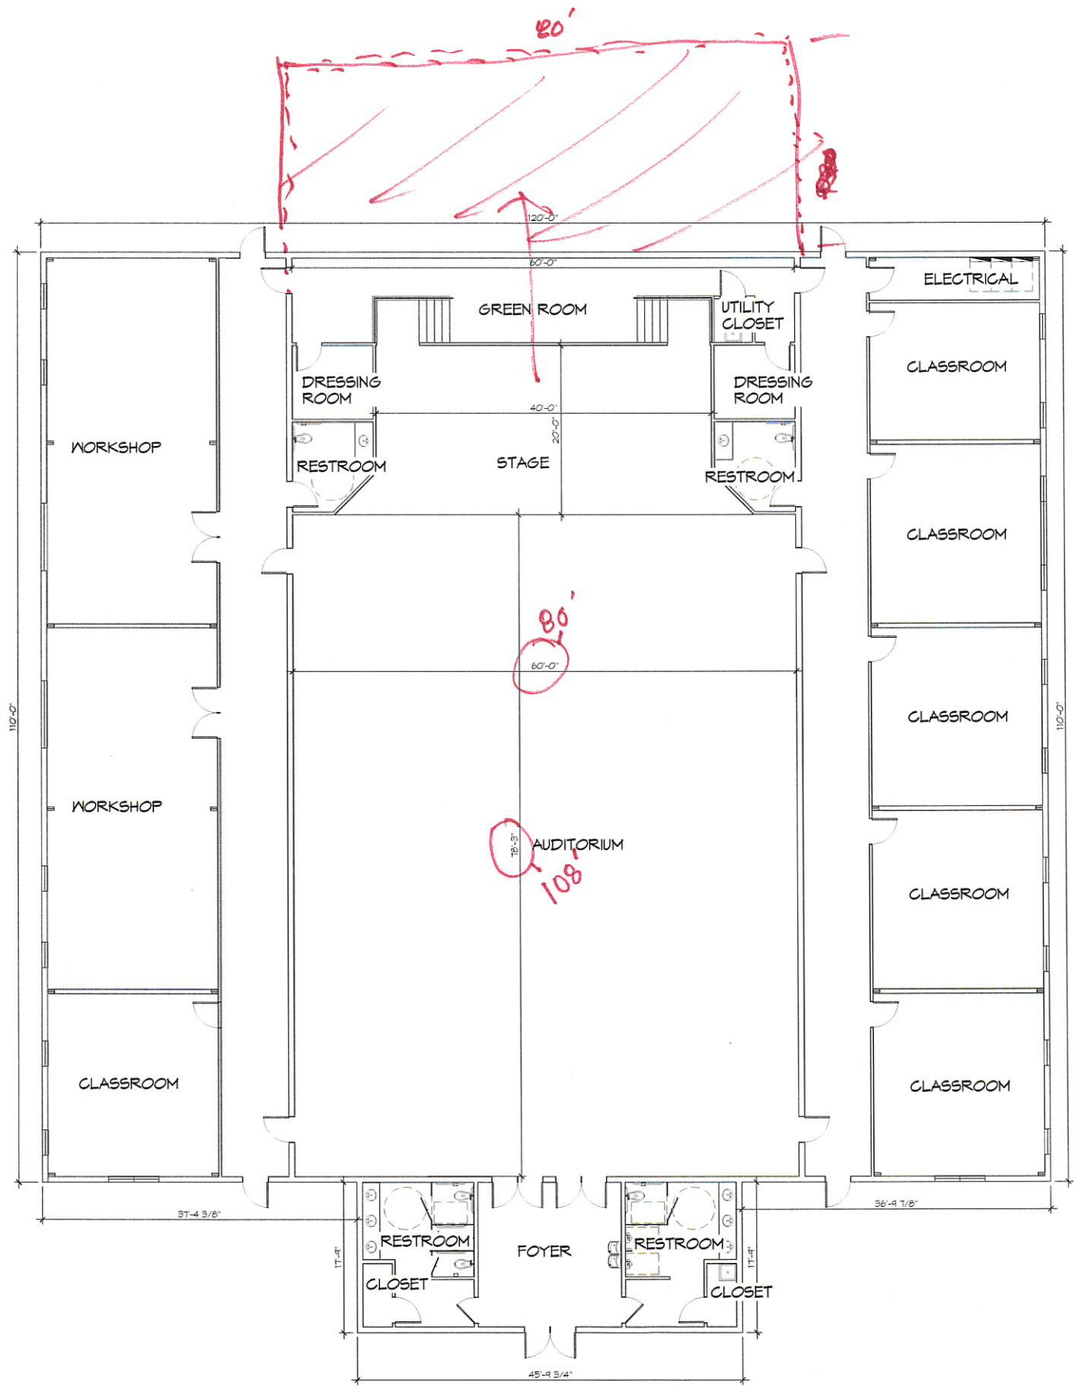

1 FLOOR PLAN
SCALE: 1/8"=1'-0"

Increase the size of the Bldg to have Practice Gym space

80'

108'

DAMMON ENGINEERING, INC.
LOUISIANA & MISSISSIPPI

www.dammonengineering.com
info@dammonengineering.com
PH: 985.649.5832 F: 985.641.5950
Chief Engineer: Brian Mistich, PE
554 Old Spanish Trail
Slidell, LA 70458

#	DESCRIPTION	DATE

REVISIONS

POPE JOHN PAUL AUDITORIUM

1101 JAGUAR DR
SLIDELL, LA 70461

JOB No:	2218
DATE:	12-17-2024
DRAWN BY:	CJD
CHECKED BY:	JMS

SHEET TITLE:
FLOOR PLAN

DRAWING NUMBER:
A101

SHEET No: 1 of 2