$$plot date and plot time$$

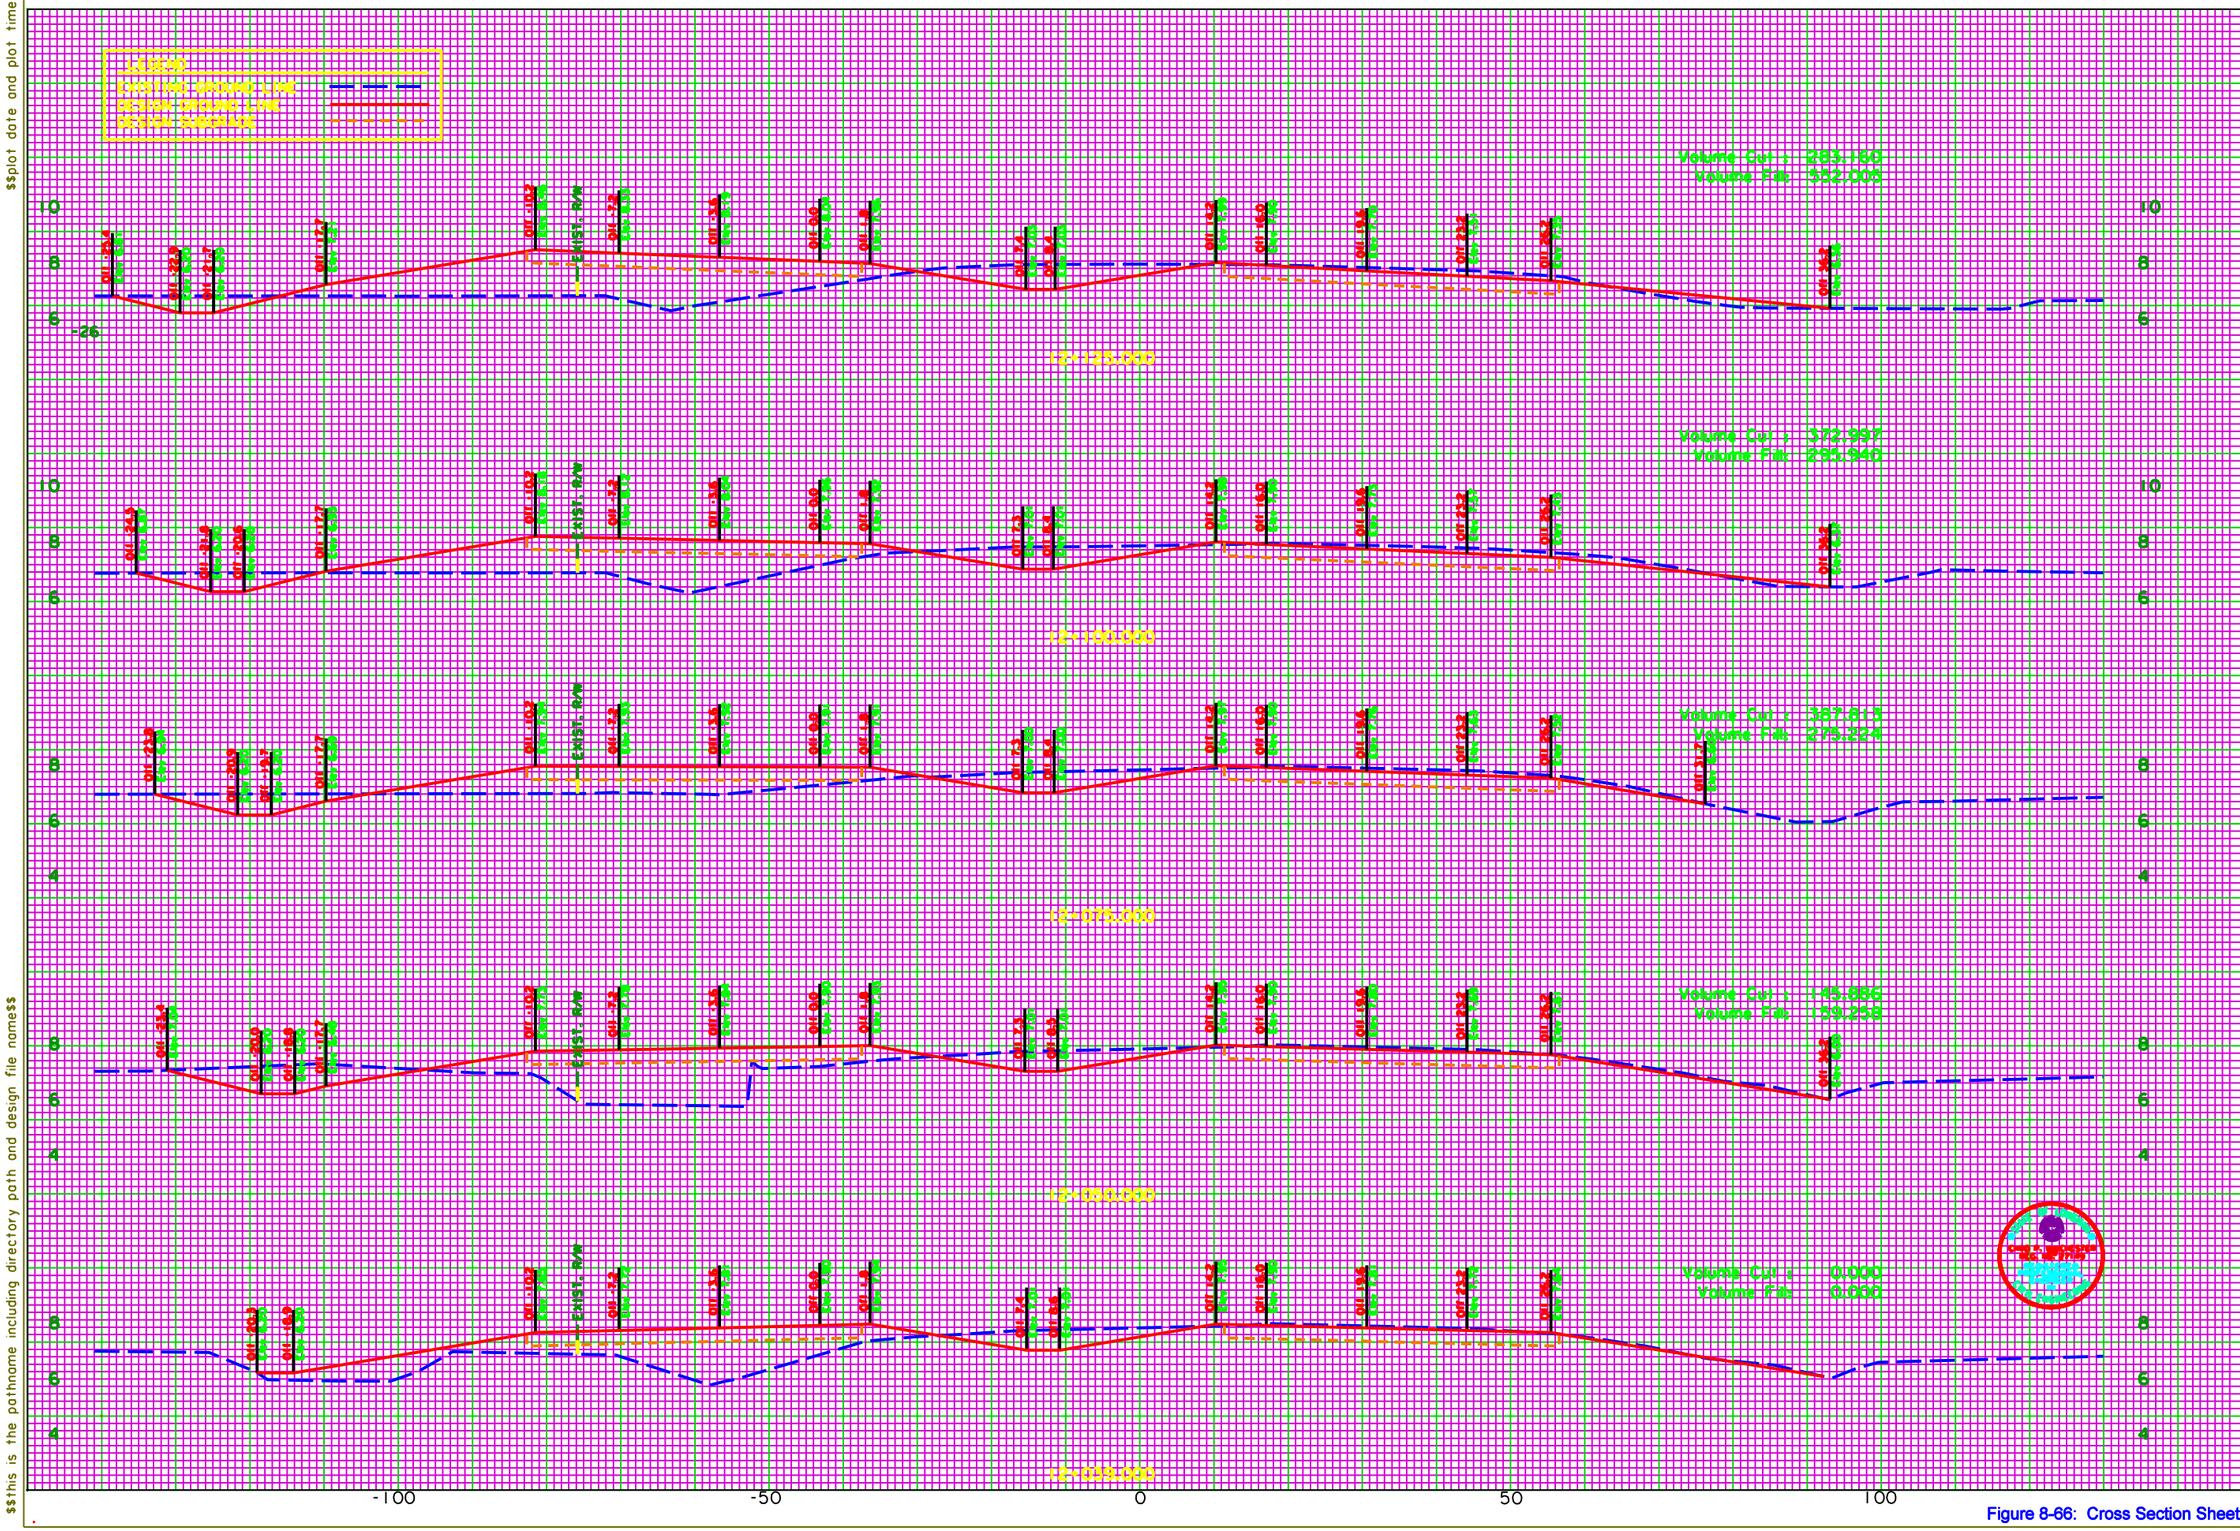

Figure 8-66: Cross Section Sheet

$$this is the pathname including directory path and design file name$$

SHEET NUMBER	401
PARISH	WEST BATON ROUGE
FEDERAL PROJECT	NH-03-02(010)
STATE PROJECT	008-01-0042
DESIGNED CHECKED	
DETAILED CHECKED	
DATE SHEET	

NO.	DATE	REVISION DESCRIPTION	BY

STATE OF LOUISIANA

CROSS SECTION SHEETS

LA 415 - LA 983

DOTD

ROAD DESIGN