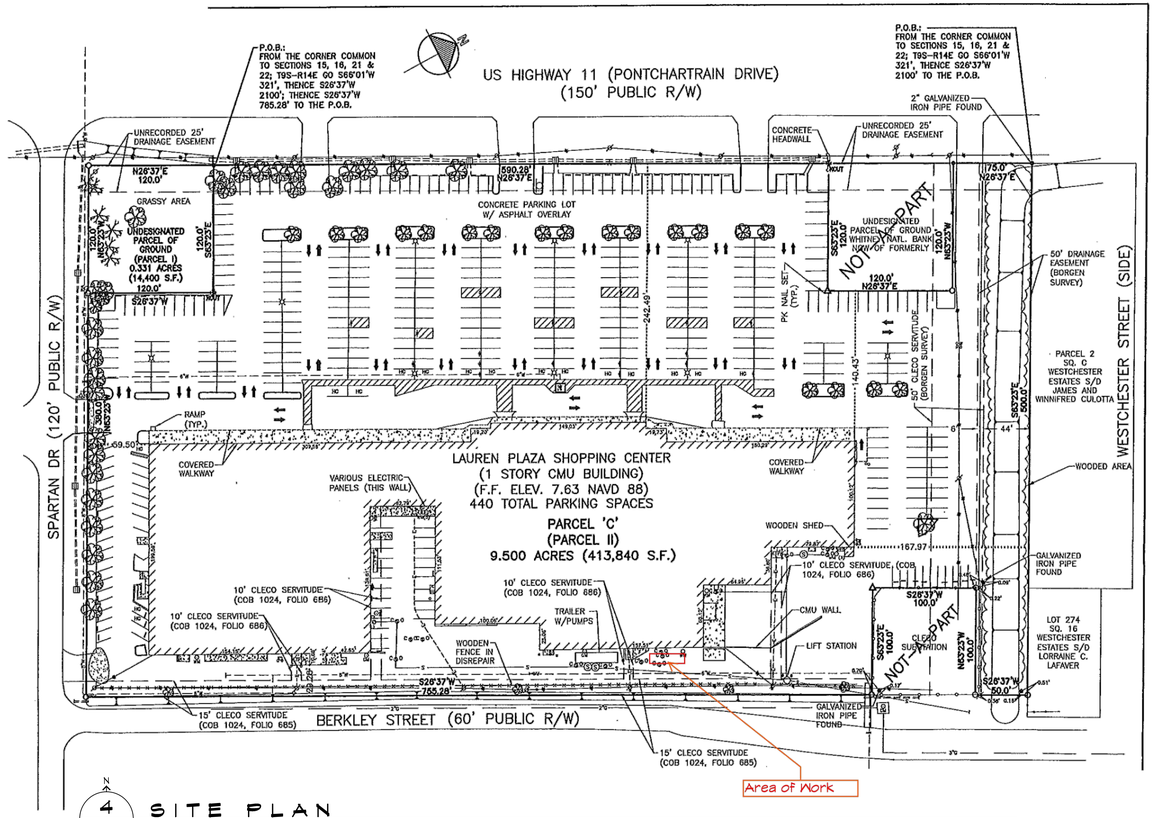

4 S101|S101 **SITE PLAN**
SCALE: N.T.S.

FOUNDATION

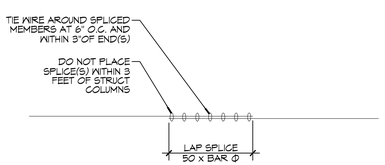

3 S101|S101 **DETAIL**
SCALE: 1/2" = 1'-0"

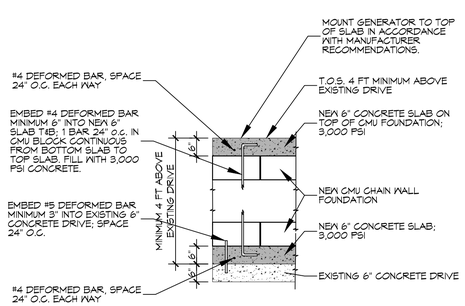

A S101|S101 **SECTION**
SCALE: 1/2" = 1'-0"

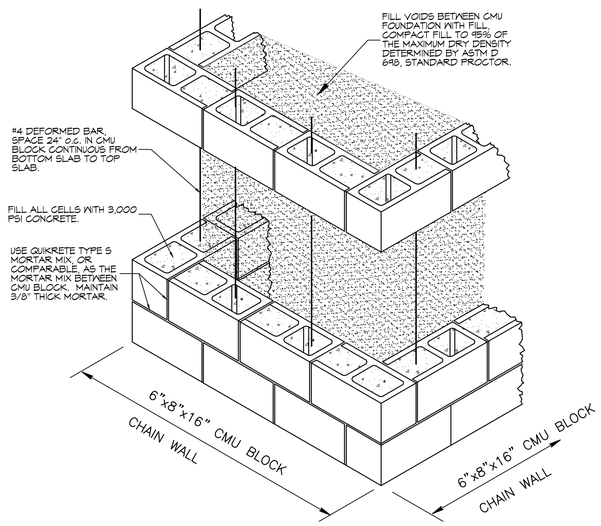

2 S101|S101 **DETAIL**
SCALE: N.T.S.

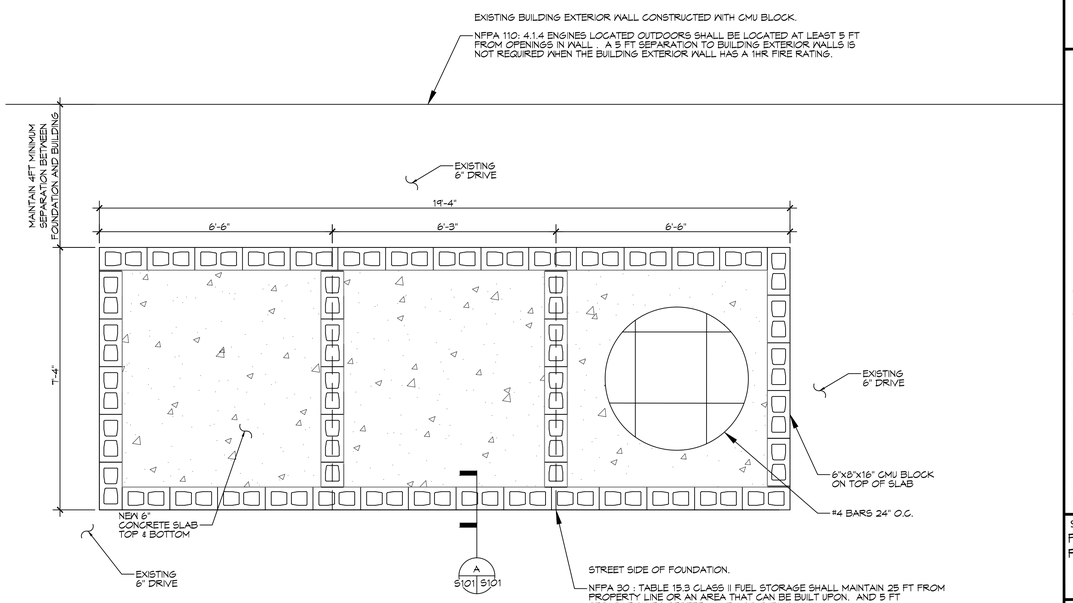

1 S101|S101 **FOUNDATION PLAN**
SCALE: 1/2" = 1'-0"

FOUNDATION

FOUNDATION NOTES

1. ALL DIMENSIONS ARE EDGE OF CONCRETE (EOC) TO EDGE OF CONCRETE (EOC) UNLESS NOTED OTHERWISE.
2. CONCRETE MIX SHALL HAVE A MINIMUM COMPRESSIVE STRENGTH OF 3000 PSI AT 28 DAYS. CONCRETE MIX SHALL BE IN ACCORDANCE WITH ACI-318.
3. ALL CONVENTIONAL REINFORCING STEEL SHALL MEET ASTM-A615 (GRADE 60).
4. ALL REINFORCING STEEL AND MESH SHALL BE SECURELY SUPPORTED TO PREVENT BOTH VERTICAL AND HORIZONTAL MOVEMENT DURING CONCRETE PLACEMENT.
5. THE CONTRACTOR SHALL VERIFY ALL DROPS, OFFSETS, BRICK LEDGES, DIMENSIONS AND CONFIGURATIONS. CONTRACTOR MUST BE RESPONSIBLE FOR SAME.

DAMMON ENGINEERING, INC.
LOUISIANA & MISSISSIPPI
www.dammonengineering.com
info@dammonengineering.com
PH: 985.649.5832
Chief Engineer: Brian Mistich, PE
554 Old Spanish Trail
Slidell, LA 70458

#	DESCRIPTION	REVISIONS	DATE

SEAL:

FOUNDATION FOR GENERATOR

4020 PONTCHARTRAIN DR.
SLIDELL, LA

JOB No:	2322
DATE:	10-25-2018
DRAWN BY:	CKD
CHECKED BY:	BAM

THESE PLANS AND SPECIFICATIONS ARE THE PROPERTY OF DAMMON ENGINEERING, INC. AND SHALL NOT BE REPRODUCED OR PASSED TO OTHERS WITHOUT WRITTEN PERMISSION. THEY ARE TO BE RETURNED UPON REQUEST. THE PLANS AND SPECIFICATIONS ARE THE PROPERTY OF DAMMON ENGINEERING, INC. AND SHALL REMAIN THE PROPERTY OF DAMMON ENGINEERING, INC. WHETHER THE PROJECT FOR WHICH THEY WERE PREPARED IS EXECUTED OR NOT. THE PLANS AND SPECIFICATIONS ARE INTENDED FOR USE ON THE PROJECT FOR WHICH THEY WERE PREPARED AND DEVELOPED AND NO OTHER OR FUTURE PROJECT OR ADDITION TO THIS PROJECT BY ANYONE WITHOUT THE WRITTEN PERMISSION OF DAMMON ENGINEERING, INC.

SHEET TITLE:
FOUNDATION PLAN

DRAWING NUMBER:
S101

SHEET No: 1 of 1

FILE NAME: J:\Dwg\ Dammon\Cleck Sewer - Generator - Lafayette - Foundation\Drawings\Current\S101 - Foundation Plan.dwg PLOT DATE & TIME: Thursday, November 2, 2017 2:25:50 PM