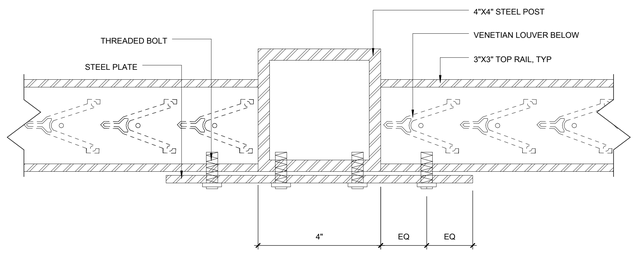

6 ED DECK FENCE - FENCE PLAN ENLARGEMENT
6" = 1'-0"

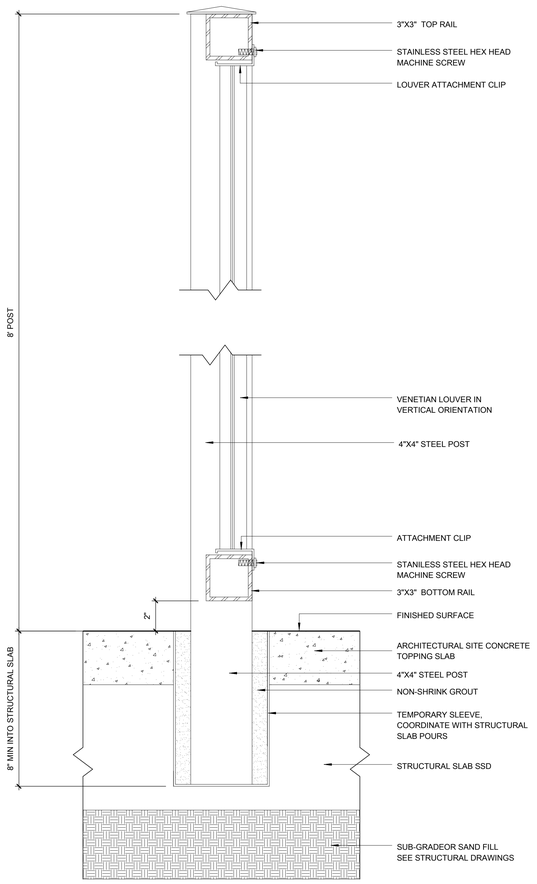

5 SITE WALL 04B - FENCE SECTION @ STRUCTURAL SLAB
3" = 1'-0"

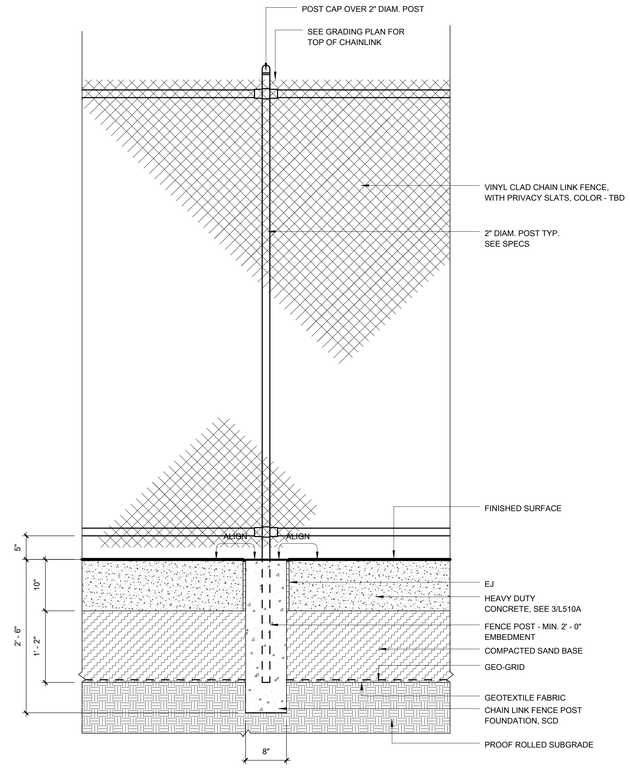

4 SITE WALL 04C - CHAIN LINK FENCE - SECTION/PARTIAL ELEVATION
1" = 1'-0"

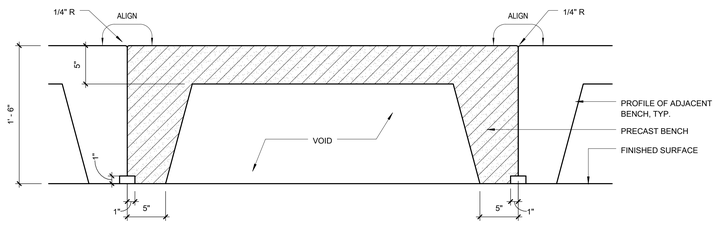

3 SITE WALL 03C - PRECAST WALL TYPE C - END DETAIL
1 1/2" = 1'-0"

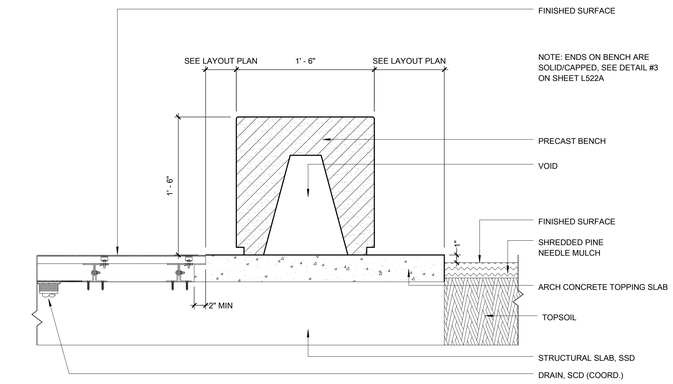

2 SITE WALL 03C - PRECAST WALL TYPE C - @ WALK OFF MAT
1 1/2" = 1'-0"

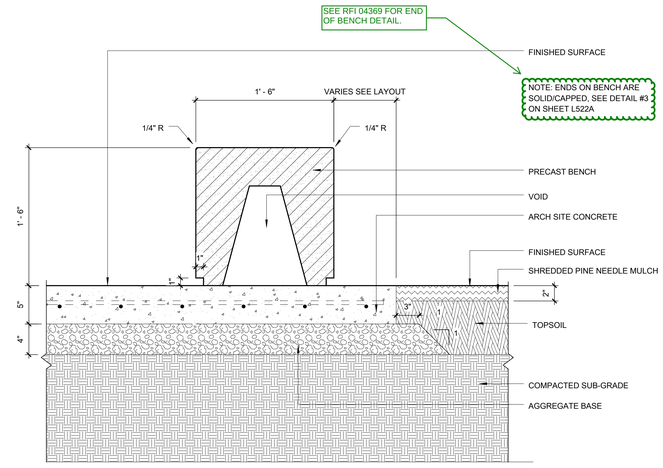

1 SITE WALL 03C - PRECAST WALL TYPE C - @ ARCH SITE CONCRETE & PLANTING
1 1/2" = 1'-0"

CONSTRUCTION DOCUMENTS 1

REVISIONS:	DATE

CONSULTANTS:

DESMAN ASSOCIATES / PARKING
CODE CONSULTANTS, INC. / CODE CONSULTANT
THE SEXTANT GROUP / AV & ACOUSTICAL
HAMMER DESIGN ASSOCIATES / FOOD SERVICE
PYBURN & ODOM / ABATEMENT
TATA & HOWARD / TANK CONSULTANT
I.S.C. GROUP, INC. / IRRIGATION
DAN EUSER WATER ARCHITECTURE, INC. / WATER FEATURE

STATE OF LOUISIANA
DAVID A. HOWELSEN
No. 34 838
REGISTERED ARCHITECT

ARCHITECT/ENGINEERS:

studioNOVA
SCHRENK & PETERSON CONSULTING ENGINEERS / CIVIL
KORDA/NEMETH ENGINEERING / STRUCTURAL
BR+A CONSULTING ENGINEERS / MECH, ELECT, PLUMBING, LOW VOLTAGE
ARCHITECTURAL ENGINEERING / PLUMBING
SCALES ASSOCIATES / FIRE PROTECTION
COMMUNICATIONS DESIGN GROUP / LOW VOLTAGE

DRAWING TITLE: PRECAST AND FENCE DETAILS
As indicated
APPROVED: PROJECT DIRECTOR: Todd Tanders

PROJECT TITLE: SLVHCS REPLACEMENT MEDICAL CENTER PROJECT
LOCATION: NEW ORLEANS, LOUISIANA
DATE: February 29, 2012 | CHECKED: JW | DRAWN: NG

PROJECT NUMBER: 629-HS2-401
SITE AREA:
DOCUMENT SET PACKAGE: WP_08
DRAWING NUMBER: L522A

OFFICE OF CONSTRUCTION AND FACILITIES MANAGEMENT
Department of Veterans Affairs

VA FORM 08-6231