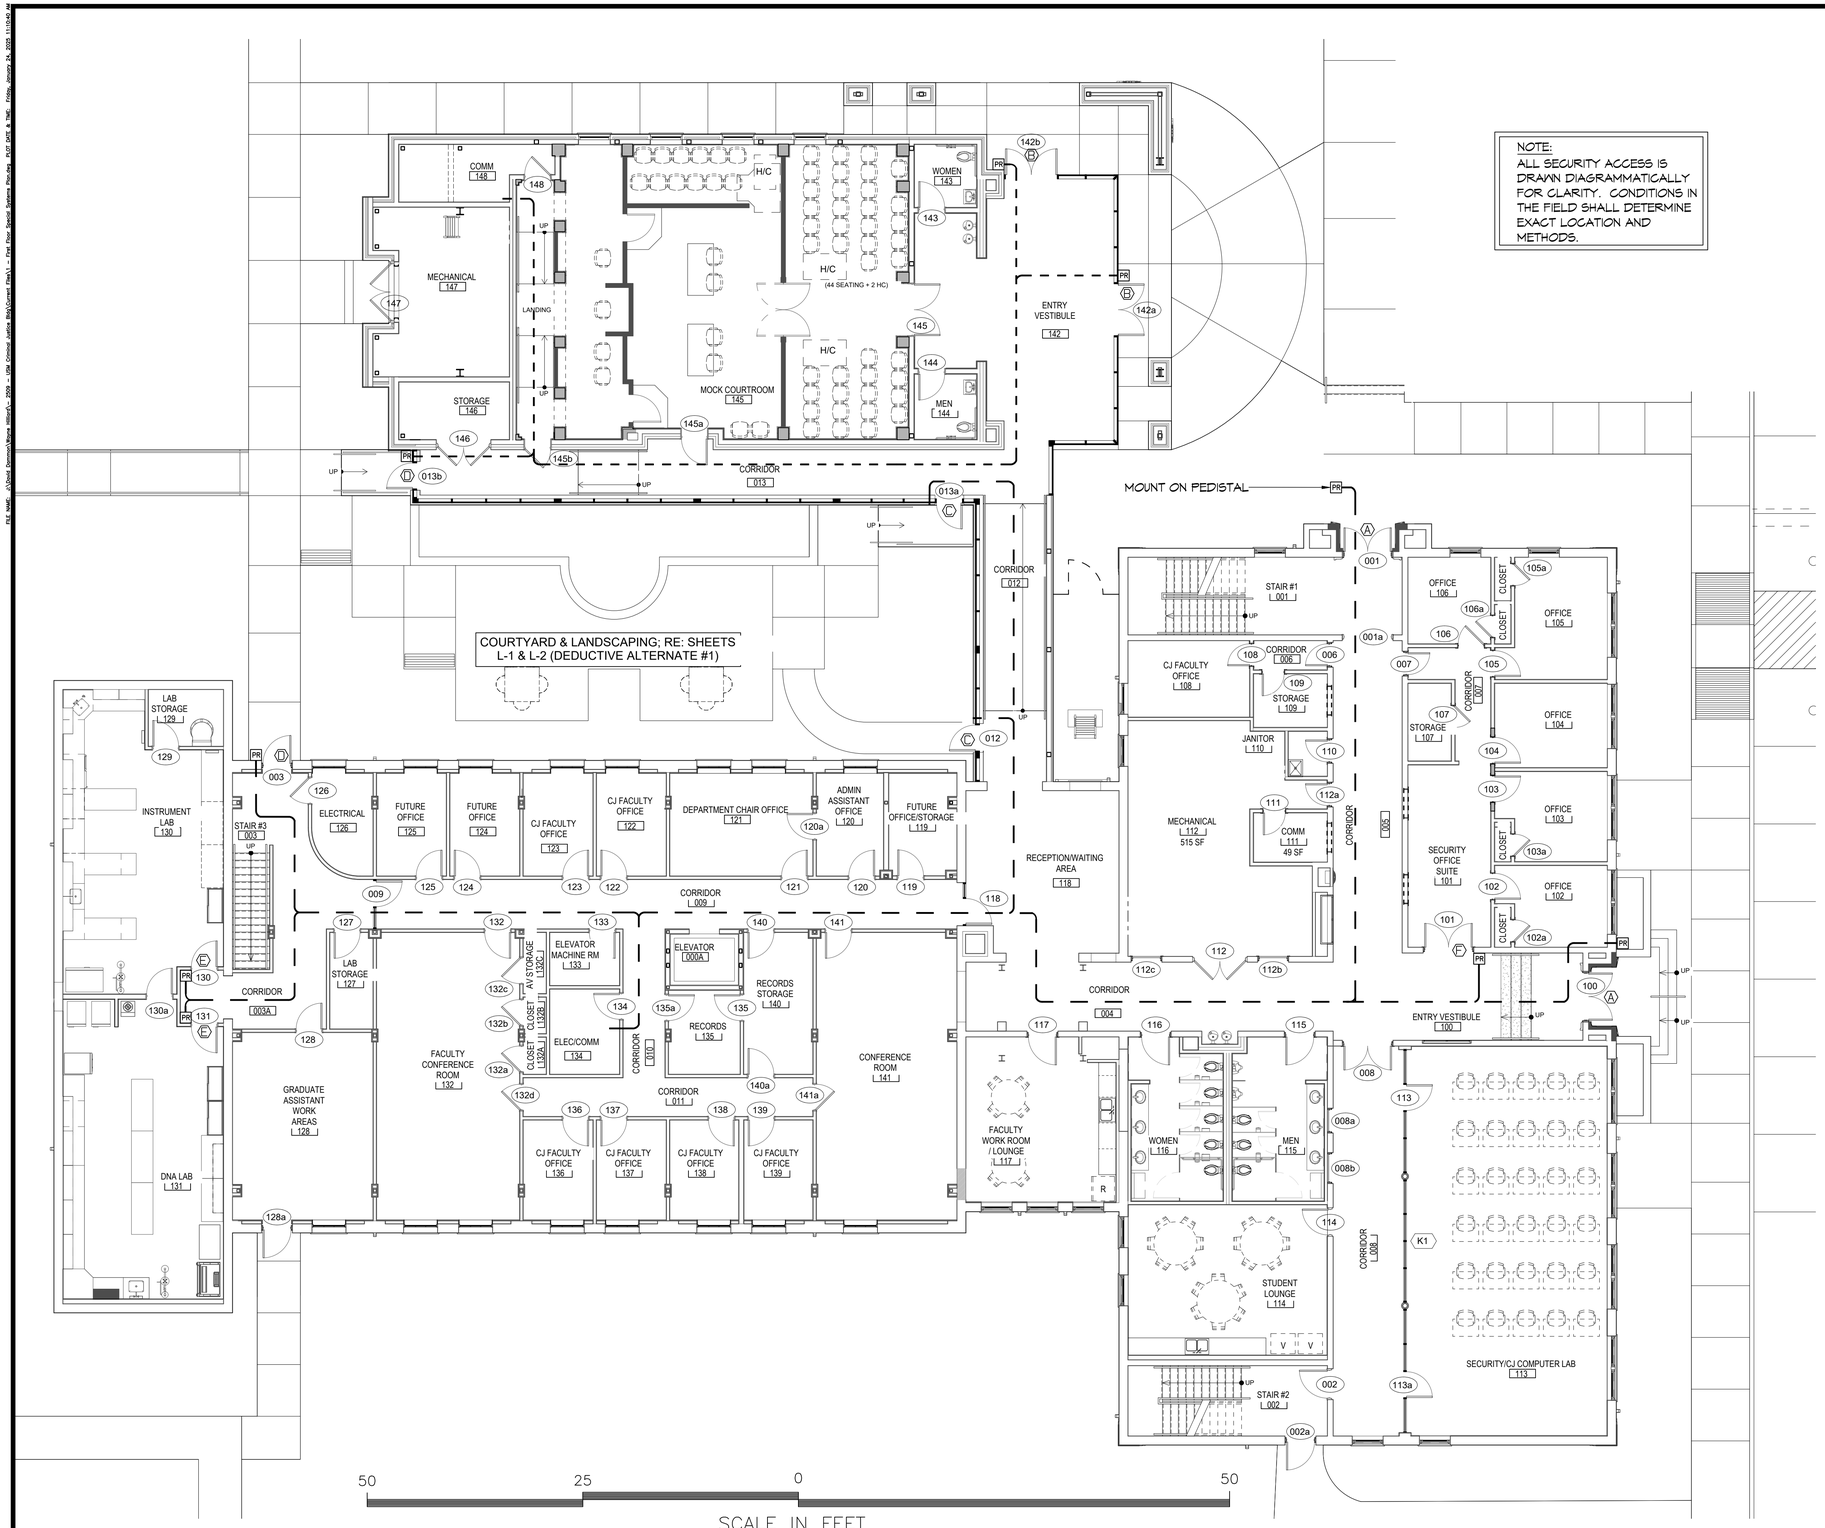

NOTE:
ALL SECURITY ACCESS IS DRAWN DIAGRAMMATICALLY FOR CLARITY. CONDITIONS IN THE FIELD SHALL DETERMINE EXACT LOCATION AND METHODS.

ACCESS CONTROL SYMBOL LEGEND

PR = PROX. HID READER 920PTNNEK00000

(A) = DOOR DETAIL, SEE SEC 0.1 & SEC 0.2

1 1st FLOOR SECURITY ACCESS PLAN
SCALE: 1/8" = 1'-0"

DAMMON ENGINEERING, INC.
LOUISIANA & MISSISSIPPI
www.dammonengineering.com
info@dammonengineering.com
PH: 985.649.5832
Chief Engineer: Brian Mistich, PE
554 Old Spanish Trail
Slidell, LA 70458

REVISIONS

#	DESCRIPTION	DATE

SEAL:

UNIVERSITY OF SOUTHERN MISSISSIPPI
CRIMINAL JUSTICE BLDG SECURITY
HATTIESBURG, MS

JOB No:	2504	DATE:	1/30/2025
DRAWN BY:	CKD	CHECKED BY:	BAM

The Drawings, Specifications and other documents, designs and arrangements represented by these and other related materials are proprietary to Dammon Engineering, and are given/shared with the owner/client for use on this project only. Any other use, reproduction, or distribution of these materials without the express written consent of Dammon Engineering is prohibited. These materials are not to be scaled, and are not to be used for construction purposes unless stamped "Issued for Construction".

SHEET TITLE:
1st FLOOR SECURITY ACCESS PLAN

DRAWING NUMBER:
SEC 1

SHEET No: 13 of #