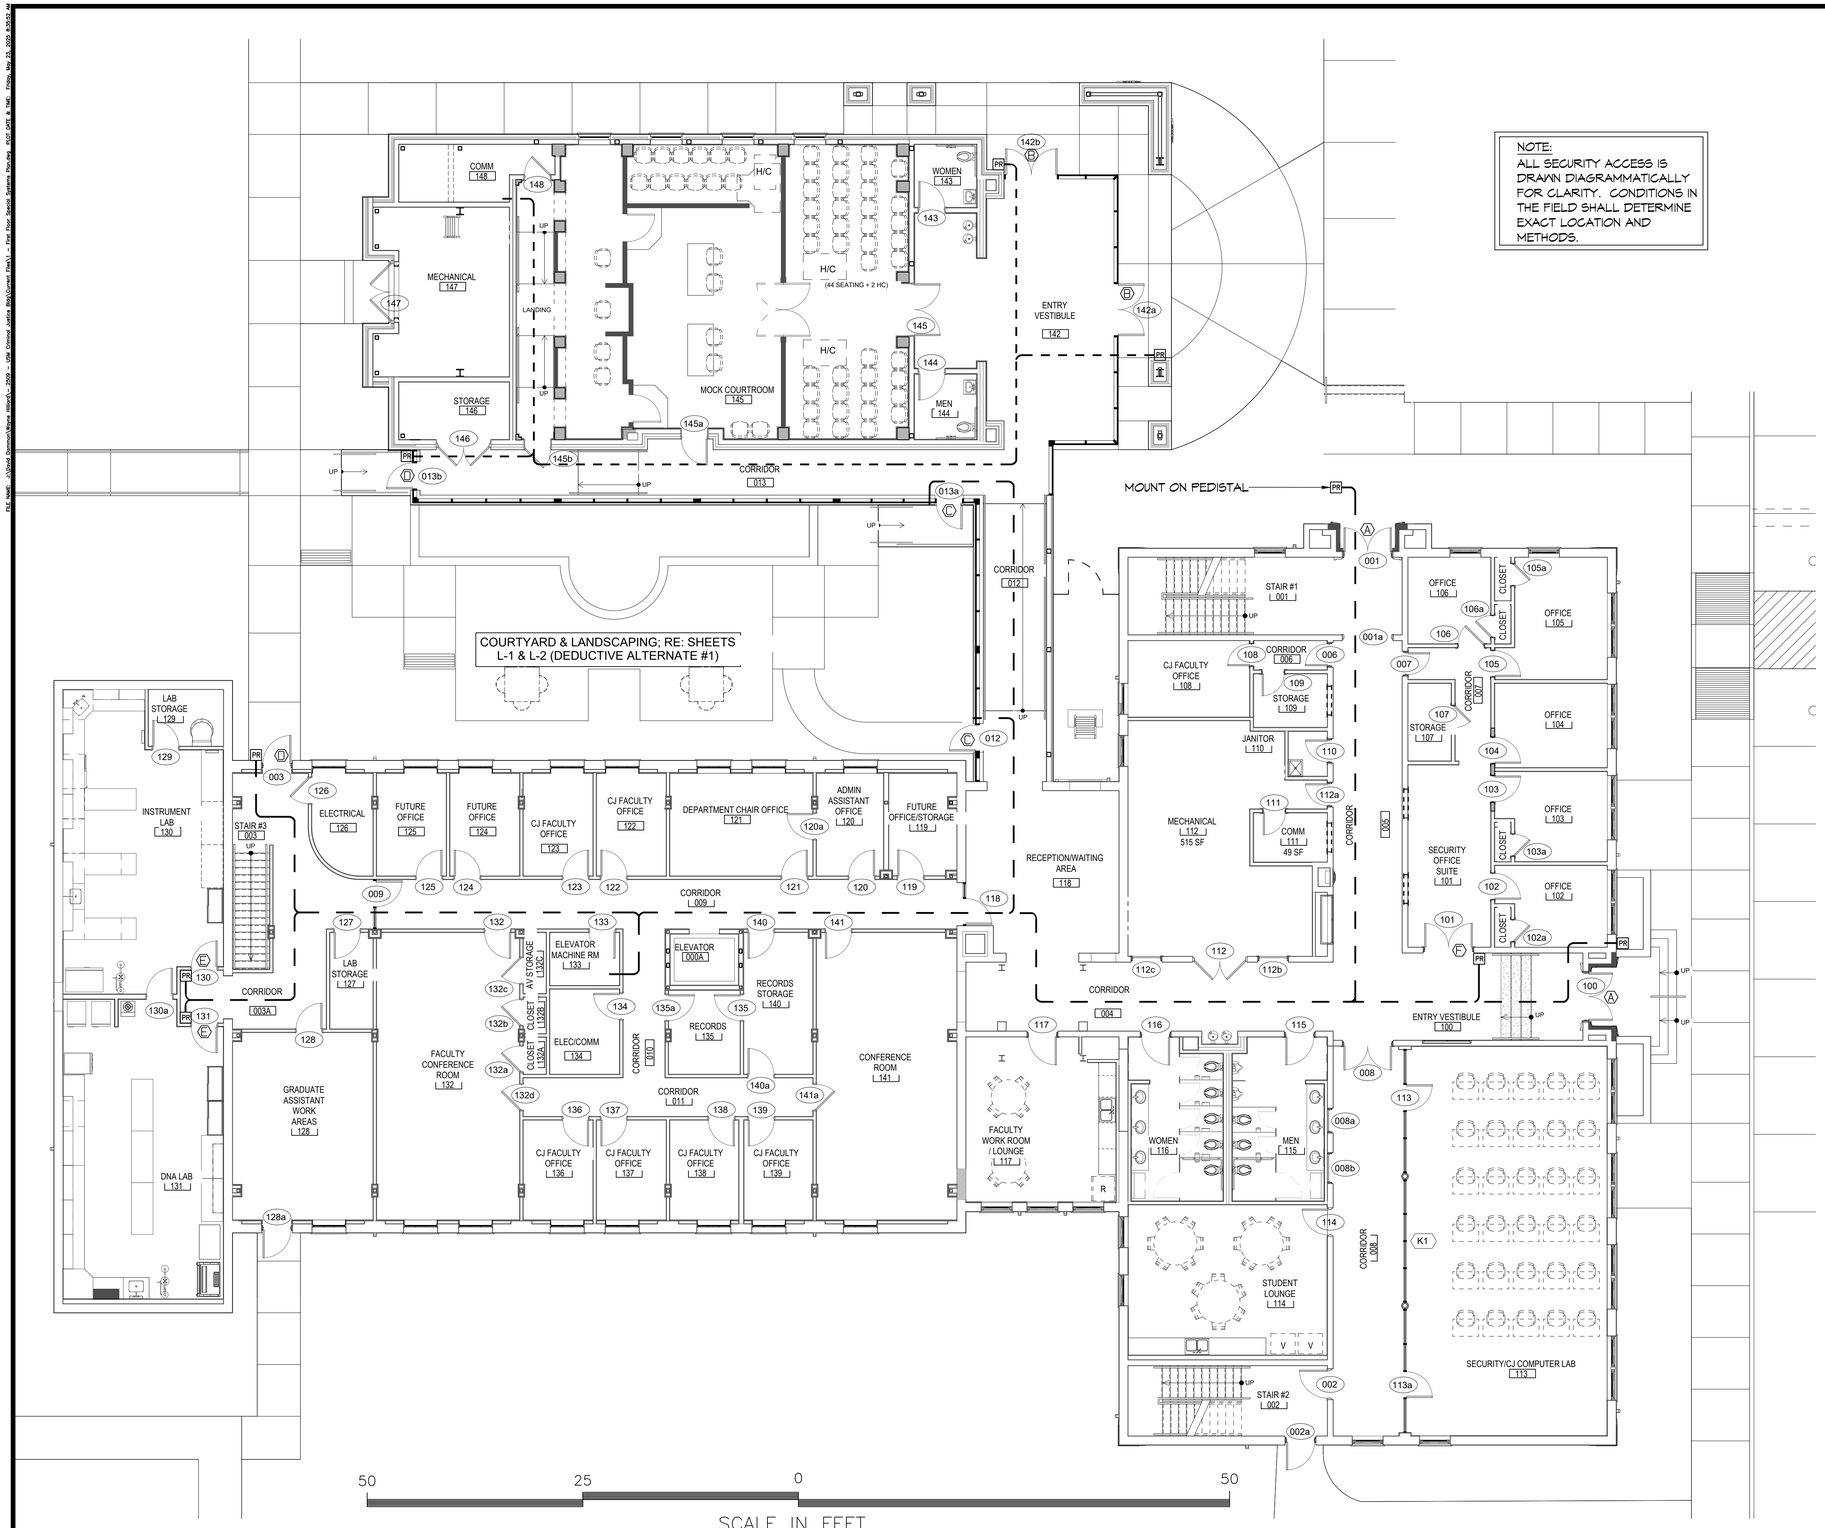

1 1st FLOOR SECURITY ACCESS PLAN
SCALE: 1/8" = 1'-0"

NOTE:
ALL SECURITY ACCESS IS DRAWN DIAGRAMMATICALLY FOR CLARITY. CONDITIONS IN THE FIELD SHALL DETERMINE EXACT LOCATION AND METHODS.

ACCESS CONTROL SYMBOL LEGEND

PR = PROX. HID READER 920PTNNEK00000

A = DOOR DETAIL, SEE SEC 0.1 & SEC 0.2

DAMMON ENGINEERING, INC.
LOUISIANA & MISSISSIPPI
www.dammonengineering.com
info@dammonengineering.com
PH: 985.649.5832
Chief Engineer: Brian Mistich, PE
554 Old Spanish Trail
Slidell, LA 70458

REVISIONS

#	DESCRIPTION	DATE

SEAL:

UNIVERSITY OF SOUTHERN MISSISSIPPI
CRIMINAL JUSTICE BLDG SECURITY
HATTIESBURG, MS

JOB No:	2504	DATE:	1/30/2025
DRAWN BY:	CKD	CHECKED BY:	BAM

The drawings, specifications and other documents, designs and arrangements presented herein are and shall remain the property of Dammon Engineering, and no part thereof shall be copied, disclosed to others, or used in connection with any work or project other than the specified project for which they are prepared and delivered. Upon written request, Dammon Engineering will consider granting permission to use for other projects. Such permission, if granted, is subject to the terms and conditions of a separate agreement.

SHEET TITLE:
1st FLOOR SECURITY ACCESS PLAN

DRAWING NUMBER:
SEC 1

SHEET No: 13 of #