NOTE:
ALL SECURITY ACCESS IS DRAWN DIAGRAMMATICALLY FOR CLARITY. CONDITIONS IN THE FIELD SHALL DETERMINE EXACT LOCATION AND METHODS.

ACCESS CONTROL SYMBOL LEGEND

CR = PROX. HID READER 920PTNNEK00000

A = DOOR DETAIL, SEE SEC 0.1

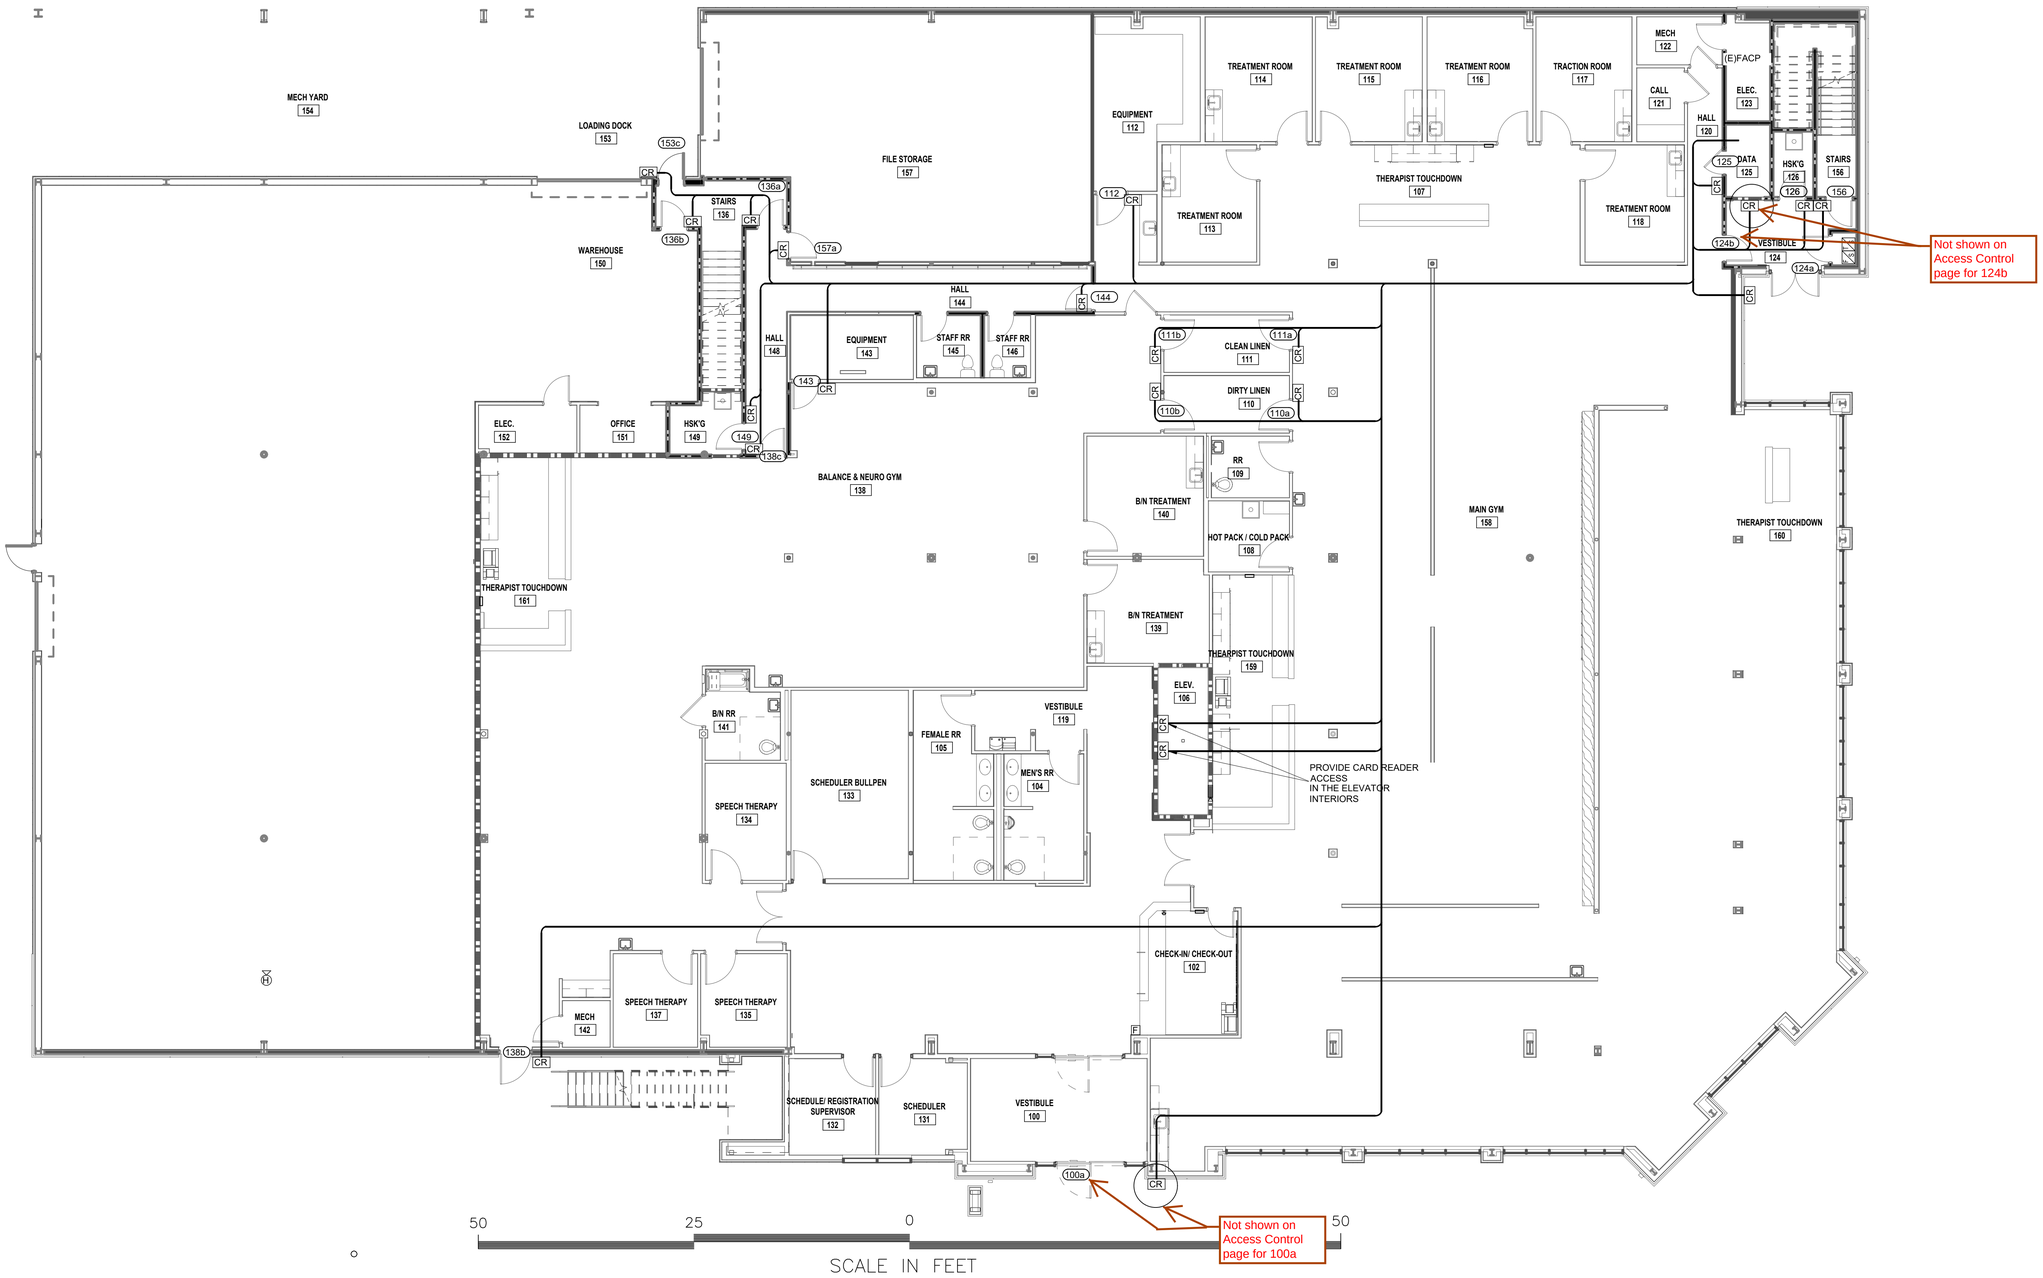

1 2nd FLOOR SECURITY ACCESS PLAN
SCALE: 1/8" = 1'-0"

DAMMON ENGINEERING, INC.
LOUISIANA & MISSISSIPPI

www.dammonengineering.com
info@dammonengineering.com
PH: 985.649.5832

Chief Engineer: Brian Mistich, PE
554 Old Spanish Trail
Slidell, LA 70458

REVISIONS

#	DESCRIPTION	DATE

SEAL:

SECURITY ACCESS

NORTH OAKS PHYSICAL THERAPY

15190 PAUL VEGA MD DR.
HAMMOND, LA 70403

JOB No:	2515
DATE:	10/10/2025
DRAWN BY:	CJD
CHECKED BY:	BAM

These drawings and specifications, regardless of the method of production, remain the property of Dammon Engineering, and are part thereof and are therefore the property of Dammon Engineering, and are part thereof and are therefore the property of Dammon Engineering. Any reproduction, publication or use of these drawings and specifications without written consent of Dammon Engineering is prohibited and constitutes a violation of the state laws governing the practice of engineering and architecture and the rules of the boards of engineering and architecture.

SHEET TITLE:
2nd FLOOR SECURITY ACCESS PLAN

DRAWING NUMBER:
SEC 1

SHEET No: 13 of #

FILE NAME: J:\Cloud Storage\Brian Mistich - 2018 - North Oaks Physical Therapy\Current Files\SEC1 - 1st FLOOR SYSTEM PLAN.dwg PLOT DATE & TIME: Wednesday, October 29, 2025 9:48:53 AM