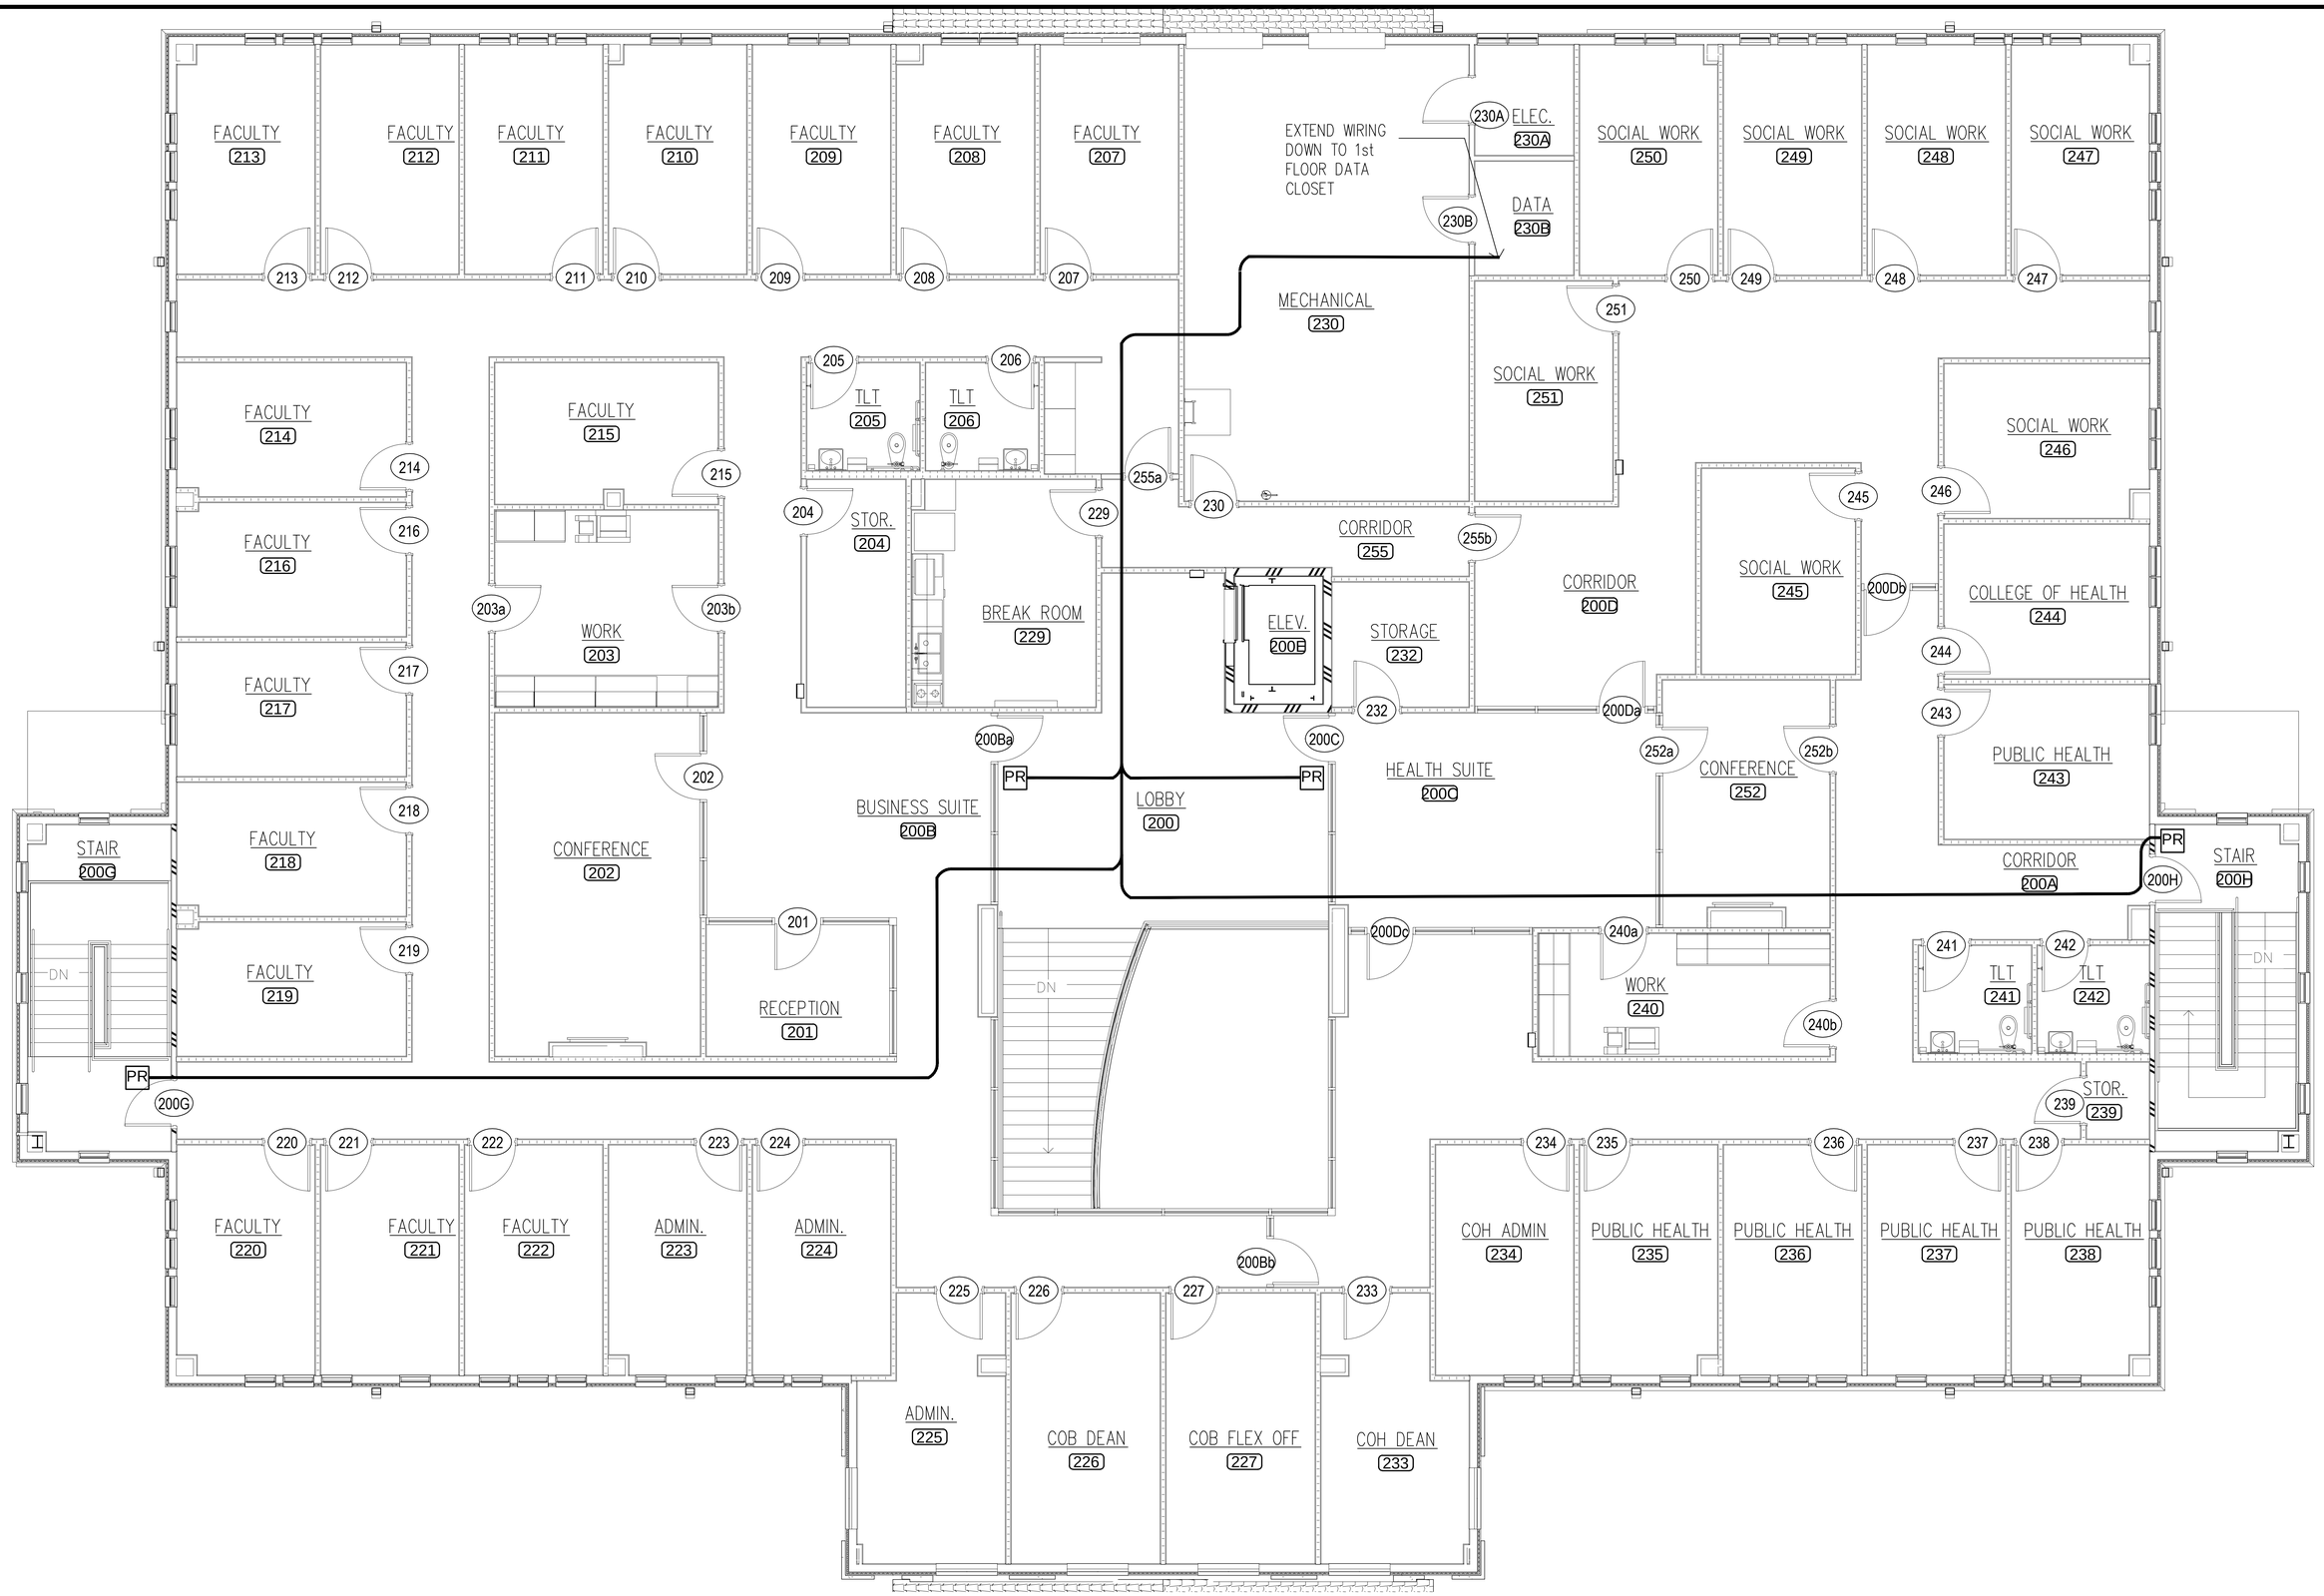

www.dammonengineering.com
info@dammonengineering.com
PH: 985.649.5832

J:\DAMMON\Dammon Logo\Dammon Border Logo 8-21-2015.png

Chief Engineer: Brian Misisch, PE
5540 Osborn Trail
Slidell, LA 70458

#	DESCRIPTION	DATE

REVISIONS

SEAL:

J:\David Dannon\Wayne Hilliard\logo.gif

IDN–Acme Incorporated
1504 Justin Rd Metairie, LA 70001–5985

BUSINESS & HEALTH BUILDING SECURITY SYSTEMS

UNIVERSITY OF SOUTHERN MISSISSIPPI

GULF COAST CAMPUS
LONG BEACH, MS

JOB No: 2315 DATE: 4/26/2017
DRAWN BY: RM CHECKED BY: CKD

SHEET TITLE:
2nd FLOOR ACCESS CONTROL PLAN

DRAWING NUMBER:
SEC–2

SHEET No: 1 of 1