FILE NAME: J:\Revit Services\Revit Projects\2348 - USM Greene Hall\Current Drwgs\SEC-1.dwg PLOT DATE & TIME: Monday, July 16, 2018 3:44:08 PM

ACCESS CONTROL SYMBOL LEGEND

- PR = HID READER
- PB = HANDICAP PUSH BUTTON, BY OTHERS.
- PA = PUSH BUTTON TO LOCK DOORS, BY OTHERS.
- = ARROW INDICATES DOOR(S) THAT PUSH BUTTON LOCKS DOWN
- 214 = DOOR NUMBER
- E = HID READER
- ACC = ACCESS CONTROL CABLING
- = 1 HR FIRE RATED WALL
- = 2 HR FIRE RATED WALL

CONDUIT WITH JUNCTION BOX BOTH ENDS IN CORRIDOR CEILING. PROVIDE FIRE CAULKING IN BOTH ENDS OF CONDUIT THAT CAN BE REMOVED AND RE-INSTALLED.

2EA - 4" PVC CONDUITS FROM RM 244 TO CORRIDOR CEILING ON 1ST FLOOR. TERMINATE CONDUIT WITH JUNCTION BOX IN CORRIDOR CEILING. PROVIDE FIRE CAULKING IN BOTH ENDS OF CONDUIT THAT CAN BE REMOVED AND RE-INSTALLED.

50 25 0 50

SCALE IN FEET

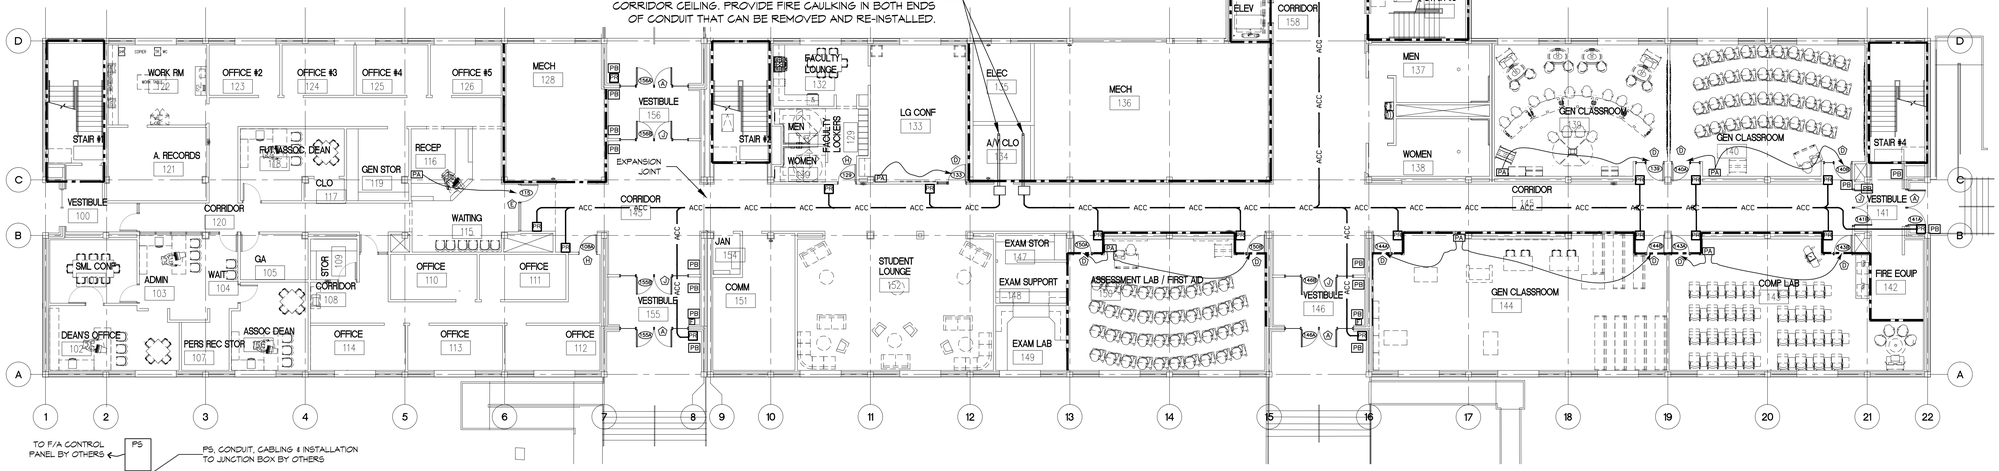

1 1st FLOOR

SCALE: 3/32" = 1'-0"

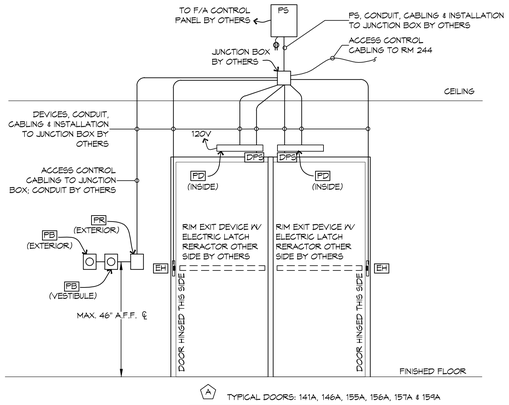

Ⓐ TYPICAL DOORS: 141A, 146A, 155A, 156A, 157A & 159A

(DOOR HARDWARE SET #1)

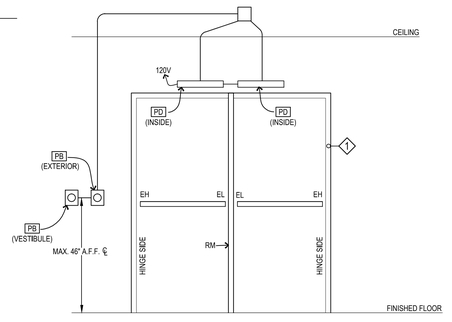

Ⓙ TYPICAL DOORS: 141B, 146B, 155B, 156B, 157B & 159B

(DOOR HARDWARE SET #2
NO ACCESS CONTROL THESE DOORS)

DOOR ACCESS CONTROL LEGEND

SYMBOL	DESCRIPTION	MOUNTING
A	DOOR DETAIL DESIGNATION	
DPS	DOOR POSITION SWITCH (SUPPLIED & INSTALLED BY OTHERS)	BY OTHERS
EH	ELECTRIFIED POWER TRANSFER HINGE (SUPPLIED & INSTALLED BY OTHERS)	BY OTHERS
EL	RIM EXIT DEVICE WITH ELECTRIC LATCH RETRACTOR (SUPPLIED & INSTALLED BY OTHERS)	BY OTHERS
EML	ELECTRIFIED MORTISE LOCK (SUPPLIED & INSTALLED BY OTHERS)	BY OTHERS
ES	ELECTRIC STRIKE (SUPPLIED & INSTALLED BY OTHERS)	BY OTHERS
MP	MORTISE EXIT DEVICE WITH ELECTRIC LATCH RETRACTOR (SUPPLIED & INSTALLED BY OTHERS)	BY OTHERS
MS	MOTION SENSOR (SUPPLIED & INSTALLED BY OTHERS)	BY OTHERS
PA	PUSH BUTTON EMERGENCY LOCK NEAR PODIUM OR IN ADJACENT SPACE (SUPPLIED & INSTALLED BY OTHERS)	BY OTHERS
PB	ADA PUSH BUTTON (SUPPLIED & INSTALLED BY OTHERS)	BY OTHERS
PD	AUTO DOOR OPERATOR (SUPPLIED & INSTALLED BY OTHERS)	BY OTHERS
PR	HID ICLASS 922 PROXIMITY READER	WALL, MAX 46" A.F.F. TO ℄ U.O.N.
PS	POWER SUPPLY (SUPPLIED & INSTALLED BY OTHERS)	BY OTHERS

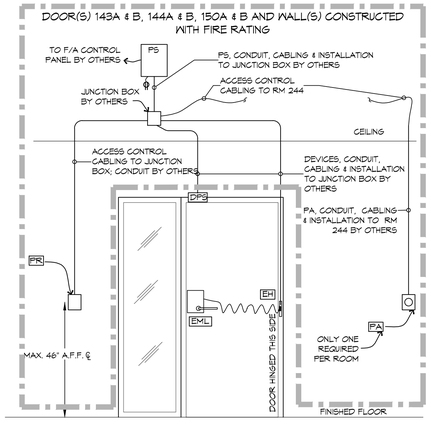

Ⓓ TYPICAL DOORS: 133, 139, 140A, 140B, 143A, 143B, 144A, 144B, 150A, 150B, 238, 243, 245 & 335

(DOOR HARDWARE SET #15)

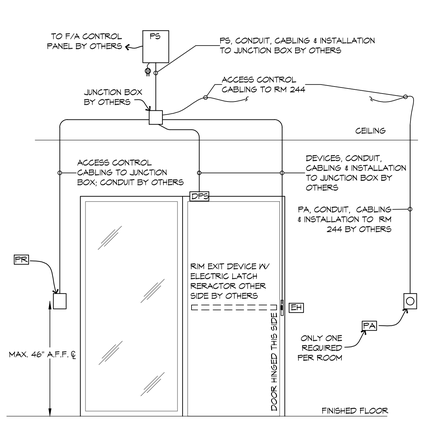

Ⓔ TYPICAL DOORS: 115, 214, 216, 268A, 324 & 362

(DOOR HARDWARE SET #21)

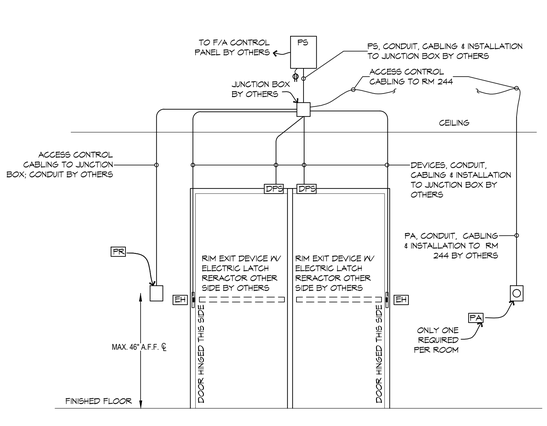

Ⓖ TYPICAL DOORS: 162 & 168

(DOOR HARDWARE SET #23)

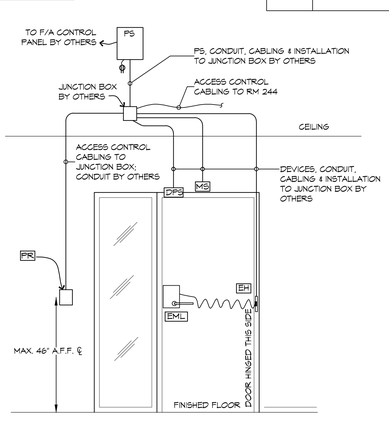

Ⓗ TYPICAL DOORS: 108A, 129, 239, 269A, 269B & 334

(DOOR HARDWARE SET #29)

DAMMON ENGINEERING, INC
324 old Spanish Trail Slidell, La 70458 (985) 649-5832
www.dammonengineering.com
Chief Engineer: Brian Mistich, PE

REVISIONS

#	DESCRIPTION	DATE

SEAL:

INTERNATIONAL DISTRIBUTION NET
ACME, INC.
IDN-Acme Incorporated
1504 Justin Rd Metairie, LA
70001-5985

UNIVERSITY OF SOUTHERN MISSISSIPPI
GREENE HALL
ACCESS CONTROL SYSTEMS
HATTIESBURG, MS

PSAV PROJECT#: 7-15-2014
PDR Rev:

SHEET TITLE:

1ST FLOOR ACCESS CONTROL PLAN

DRAWING NUMBER:

SEC-1

SHEET No: of

These drawings and specifications are the property of Dammon Engineering, Inc. and shall not be reproduced or published or used in any way without the permission of Dammon Engineering, Inc. All rights reserved.