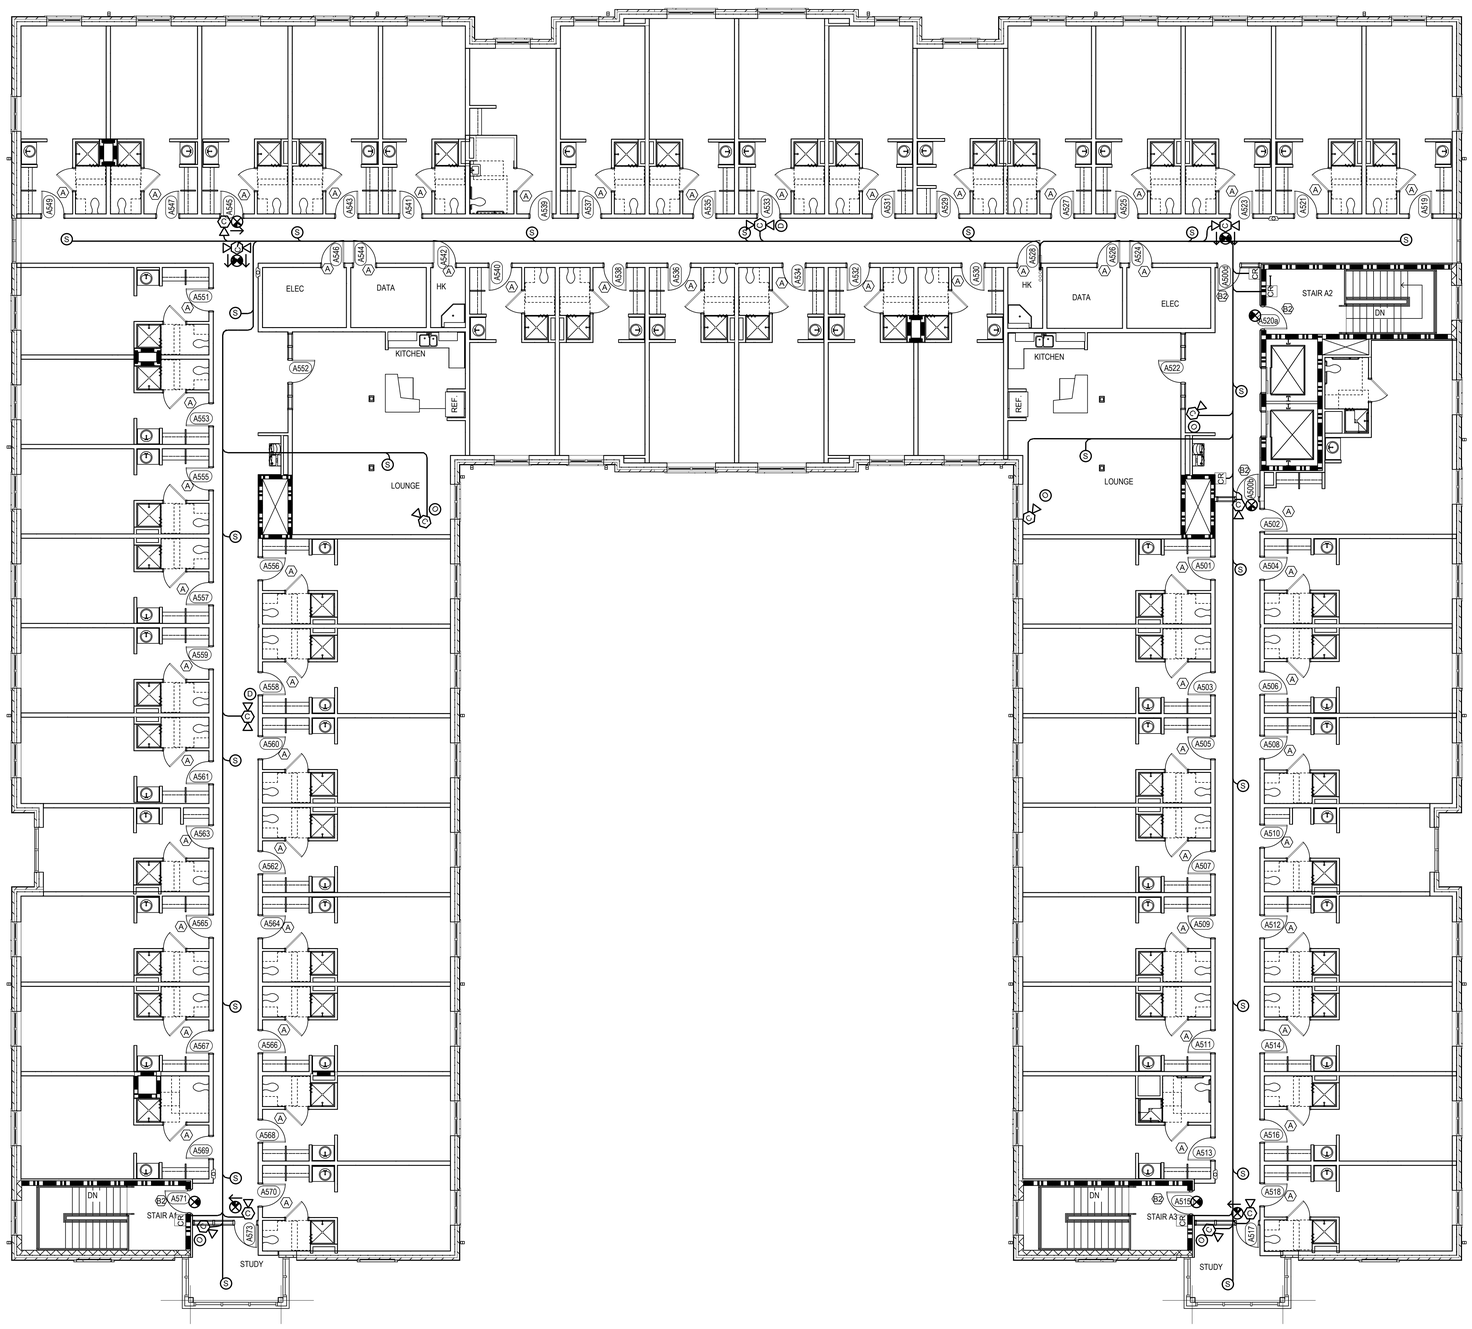

BUILDING A 5th FLOOR SECURITY ACCESS PLAN

SCALE: ⅛ "= 1'-0"

ACCESS CONTROL SYMBOL LEGEND

- CR = PERSONA WG44 READER
- I = AIPHONE INTERCOM
- Z = BOX AND WIRING FOR FUTURE ADA DOOR ACCESS DEVICE.
- = PUSHBUTTON DOOR OPERATOR SUPPLIED AND CONNECTED BY OTHERS.
- PA = THE PUBLIC ADDRESS HEAD-END SYSTEM SHALL BE INTERCONNECTED THROUGH THE TELEPHONE SYSTEM VIA AN ITECH "BLACK BOX" TO PROVIDE FOR MASS NOTIFICATION PAGES FROM OUTSIDE THIS BUILDING.
- S = PUBLIC ADDRESS SPEAKER; CEILING MOUNTED 56GT725PGBWVK; VERIFY LOCATION WITH ARCHITECT.
- U C = SECURECAM EXIT SIGN SCI-MCC700 HPF EX-600 DWDR sINGLE LENS. VERIFY LOCATION WITH ARCHITECT.
- C = SECURECAM EXIT SIGN SCI-MCC700 HPF EX-600 DWDR DOUBLE LENS. VERIFY LOCATION WITH ARCHITECT.
- = SECURECAM EXIT SIGN, NO CAMERA. VERIFY LOCATION WITH ARCHITECT.
- U D = SECURECAM SMOKE DETECTOR SCI-MCC700 HPF SD-600 DWDR DOUBLE LENS. VERIFY LOCATION WITH ARCHITECT.
- U O = SECURECAM MOTION SIGN SCI-MCC700 HPF PIR-600 WDR SINGLE LENS. VERIFY LOCATION WITH ARCHITECT.
- U C = OV SOLUTIONS ELEVATOR CORNER CAMERA C-ACM 620. COVERT CONCEALED CAMERA.
- U A = CLINTON ELECTRONIC DOME CAMERA. CE-D953. VERIFY LOCATION WITH ARCHITECT.
- U B = BOX/BULLET CAMERA. VERIFY LOCATION WITH ARCHITECT.
- = FIRE RATED WALL. SEE ARCHITECTURAL PLANS FOR HOURS RATED.
- = FIRE RATED WALL. SEE ARCHITECTURAL PLANS FOR HOURS RATED.
- ? = DOOR DETAIL, SEE SEC 0.2
- A = MORTIS LOCK PERSONA VCP 4055x626
- A1 = READER PERSONA WG44
- A2 = READER PERSONA WG44; SECURITRON DOOR POSITION SWITCH
- A3 = READER PERSONA WG44; SECURITRON DOOR POSITION SWITCH; MOTION SENSOR BEA RZE-100
- A4 = READER PERSONA WG44; SECURITRON DOOR POSITION SWITCH; ELECTRIC STRIKE HES 1006x626
- A5 = READER PERSONA WG44, SECURITRON DOOR POSITION SWITCH; MOTION SENSOR BEA RZE-100; ELECTRIC STRIKE HES 1006x626
- A6 = READER PERSONA WG44; SECURITRON DOOR POSITION SWITCH; AI-PHONE JMS-4AEDF
- A7 = READER PERSONA WG44; ELECTRIC STRIKE HES 1006x626
- C = ELECTRIC STRIKE HES 1006x626
- D1 = SECURITRON DOOR POSITION SWITCH
- D2 = SECURITRON DOOR POSITION SWITCH; MOTION SENSOR BEA RZE-100
- E = RIM CYLINDER LSA USM KEYWAY

DAMMON ENGINEERING, INC.
Architects & Engineers
dammoneng@bellsouth.net
PHONE: 985-641-1621
FAX: 985-641-5950
CHIEF ENGINEER: BRIAN MISTICH
CHIEF ARCHITECT: KEVIN KINCHEN
5144 OLD SPANISH TRAIL
SLIDELL, LA 70458

THE UNIVERSITY OF SOUTHERN MISSISSIPPI
CENTURY PARK SOUTH
HATTIESBURG, MISSISSIPPI

JOB No: 2189 | DATE: 1/14/2014 | CHECKED BY: WH | DRAWN BY: DPD

The above concept and particulars shown and noted hereon are the exclusive property of Dammon Engineering, and are not to be used in any way without the written permission of Dammon Engineering. Visual contact with these plans shall constitute prima facie evidence of the acceptance of these restrictions.

REVISIONS

#	DESCRIPTION	DATE

IDN-Acme Incorporated
1504 Justin Rd Metairie, LA
70001-5935

BUILDING A 5th FLOOR

SHEET No: 10 OF 20

SEC-A5