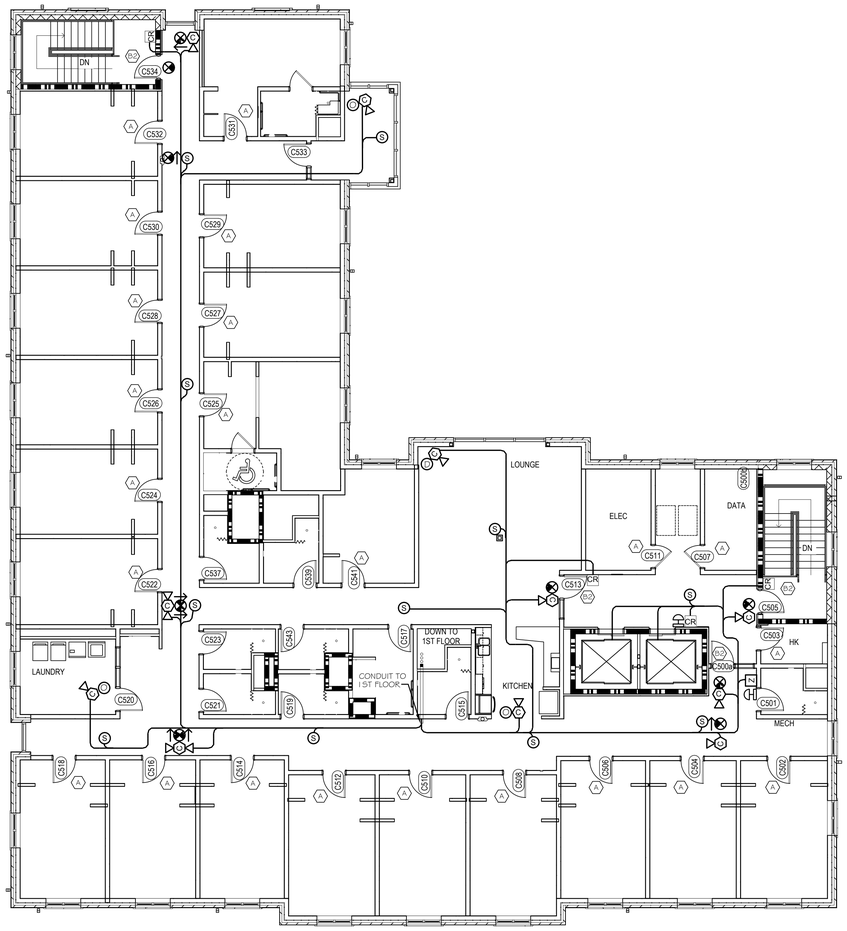

BUILDING C 5th FLOOR SECURITY ACCESS PLAN

SCALE: 1/8"= 1'-0"

ACCESS CONTROL SYMBOL LEGEND

- CR = PERSONA WG44 READER
- I = AIPHONE INTERCOM
- Z = BOX AND WIRING FOR FUTURE ADA DOOR ACCESS DEVICE.
- = PUSHBUTTON DOOR OPERATOR SUPPLIED AND CONNECTED BY OTHERS.
- PA = THE PUBLIC ADDRESS HEAD-END SYSTEM SHALL BE INTERCONNECTED THROUGH THE TELEPHONE SYSTEM VIA AN ITECH "BLACK BOX" TO PROVIDE FOR MASS NOTIFICATION PAGES FROM OUTSIDE THIS BUILDING.
- S = PUBLIC ADDRESS SPEAKER; CEILING MOUNTED S66T725PGBWK; VERIFY LOCATION WITH ARCHITECT.
- O = SECURECAM EXIT SIGN SCI-MCC700 HPF EX-600 DWDR sINGLE LENS. VERIFY LOCATION WITH ARCHITECT.
- C = SECURECAM EXIT SIGN SCI-MCC700 HPF EX-600 DWDR DOUBLE LENS. VERIFY LOCATION WITH ARCHITECT.
- = SECURECAM EXIT SIGN, NO CAMERA. VERIFY LOCATION WITH ARCHITECT.
- D = SECURECAM SMOKE DETECTOR SCI-MCC700 HPF SD-600 DWDR DOUBLE LENS. VERIFY LOCATION WITH ARCHITECT.
- O = SECURECAM MOTION SIGN SCI-MCC700 HPF PIR-600 WDR SINGLE LENS. VERIFY LOCATION WITH ARCHITECT.
- C = OV SOLUTIONS ELEVATOR CORNER CAMERA C-ACM 620. COVERT CONCEALED CAMERA.
- A = CLINTON ELECTRONIC DOME CAMERA, CE-D953. VERIFY LOCATION WITH ARCHITECT.
- B = BOX/BULLET CAMERA. VERIFY LOCATION WITH ARCHITECT.
- = FIRE RATED WALL. SEE ARCHITECTURAL PLANS FOR HOURS RATED.
- = FIRE RATED WALL. SEE ARCHITECTURAL PLANS FOR HOURS RATED.
- ? = DOOR DETAIL, SEE SEC 0.2
- A = MORTIS LOCK PERSONA VCP 4055x626
- A1 = READER PERSONA WG44
- A2 = READER PERSONA WG44; SECURITRON DOOR POSITION SWITCH
- A3 = READER PERSONA WG44; SECURITRON DOOR POSITION SWITCH; MOTION SENSOR BEA R2E-100
- A4 = READER PERSONA WG44; SECURITRON DOOR POSITION SWITCH; ELECTRIC STRIKE HES 1006x626
- A5 = READER PERSONA WG44, SECURITRON DOOR POSITION SWITCH; MOTION SENSOR BEA R2E-100; ELECTRIC STRIKE HES 1006x626
- A6 = READER PERSONA WG44; SECURITRON DOOR POSITION SWITCH; AI-PHONE JMS-4AEDF
- A7 = READER PERSONA WG44; ELECTRIC STRIKE HES 1006x626
- L = ELECTRIC STRIKE HES 1006x626
- M1 = SECURITRON DOOR POSITION SWITCH
- M2 = SECURITRON DOOR POSITION SWITCH; MOTION SENSOR BEA R2E-100
- E = RIM CYLINDER LSA USM KEYWAY

DAMMON ENGINEERING, INC.
Architects & Engineers
dammoneng@bellsouth.net
PHONE: 985-641-1921
FAX: 985-641-5954
CHIEF ENGINEER: BRIAN MISTICH
CHIEF ARCHITECT: KEVIN KINCHEN
514 FOLD OF PARADISE TRAIL
SLIDELL, LA 70458

THE UNIVERSITY OF SOUTHERN MISSISSIPPI

CENTURY PARK SOUTH
HATTIESBURG, MISSISSIPPI

JOB No: 2189 | DATE: 1/14/2014 | DRAWN BY: DPD | CHECKED BY: WH

The general concepts and construction schemes and design details presented on these drawings are the property of Dammon Engineering, and are not to be used in any form on any other project without the expressed permission from Dammon Engineering. Visual contact with these drawings shall constitute prima facie evidence of the acceptance of these restrictions.

DATE

REVISIONS

#	DESCRIPTION

IDN-Acme Incorporated
1504 Justin Rd Metairie, LA
70001-5985

BUILDING C 5th FLOOR

SHEET No: 20 OF 20

SEC-C5