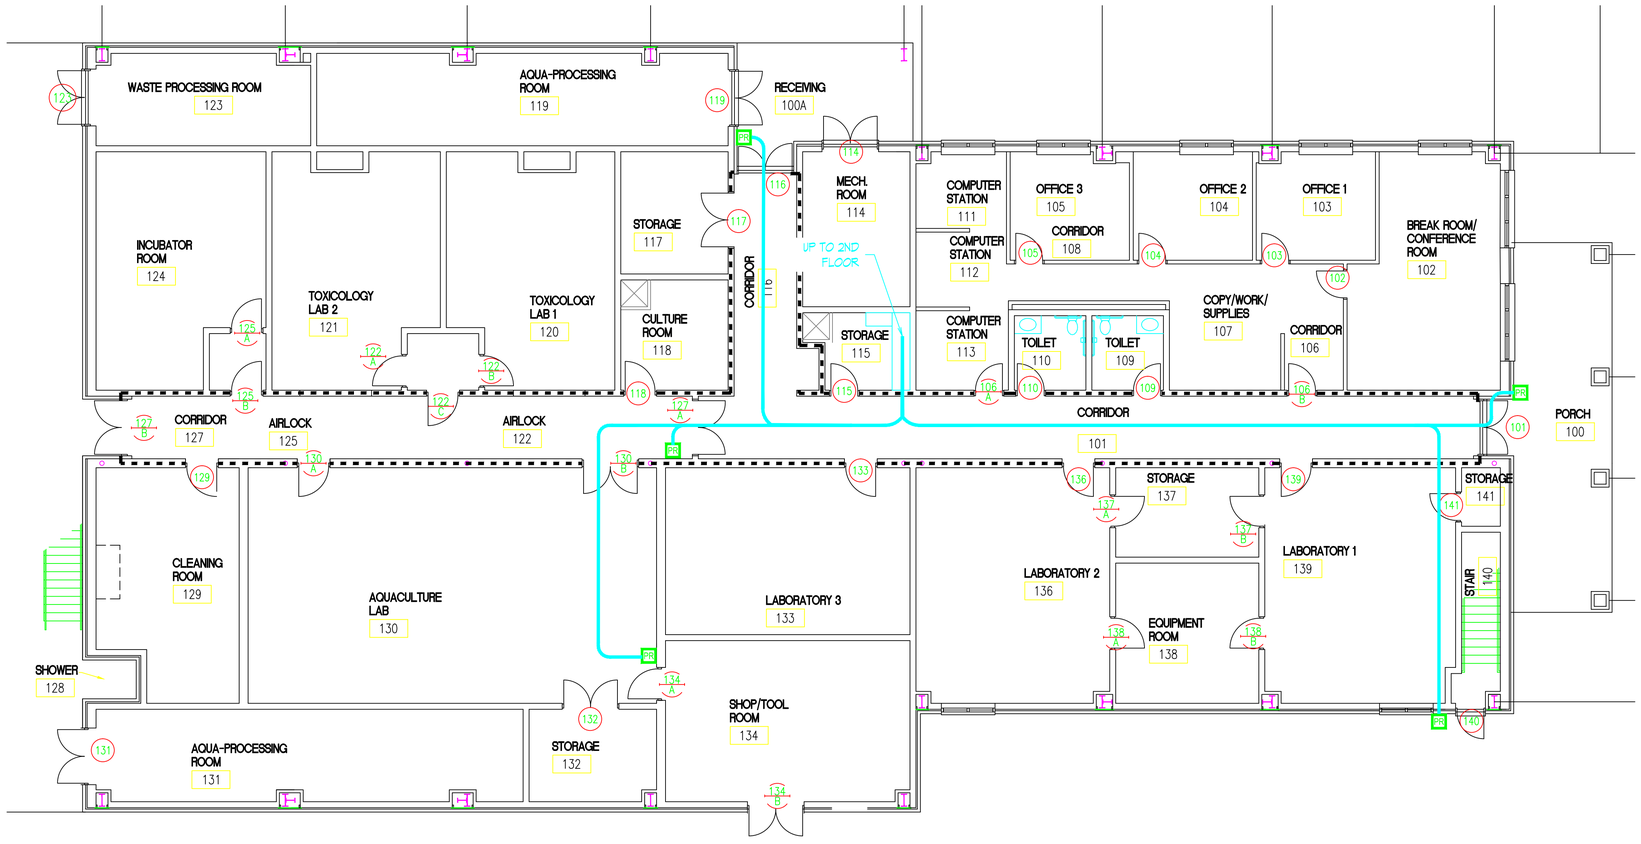

1 SEC-1 1st FLOOR ACCESS CONTROL PLAN

SCALE : 1/8" = 1'-0"

DAMMON ENGINEERING, INC.

554 Old Spanish Trail Slidell, LA 70458 (985) 619-5832

www.dammonengineering.com
info@dammonengineering.com
PH: 985-641-9352

Chief Engineer: Brian Mistich, PE
554 Old Spanish Trail
Slidell, LA 70458

#	DESCRIPTION	DATE

REVISIONS

SEAL:

ACCESS CONTROL

THE UNIVERSITY OF SOUTHERN MISSISSIPPI

GULF COAST RESEARCH LABORATORY
CEDAR POINT SITE
OCEAN SPRINGS, MISSISSIPPI

JOB No: --
DATE: 8/12/2016
DRAWN BY:
CHECKED BY:

SHEET TITLE:

1st FLOOR ACCESS CONTROL PLAN

DRAWING NUMBER:

SEC-1

SHEET No: 1 of 2