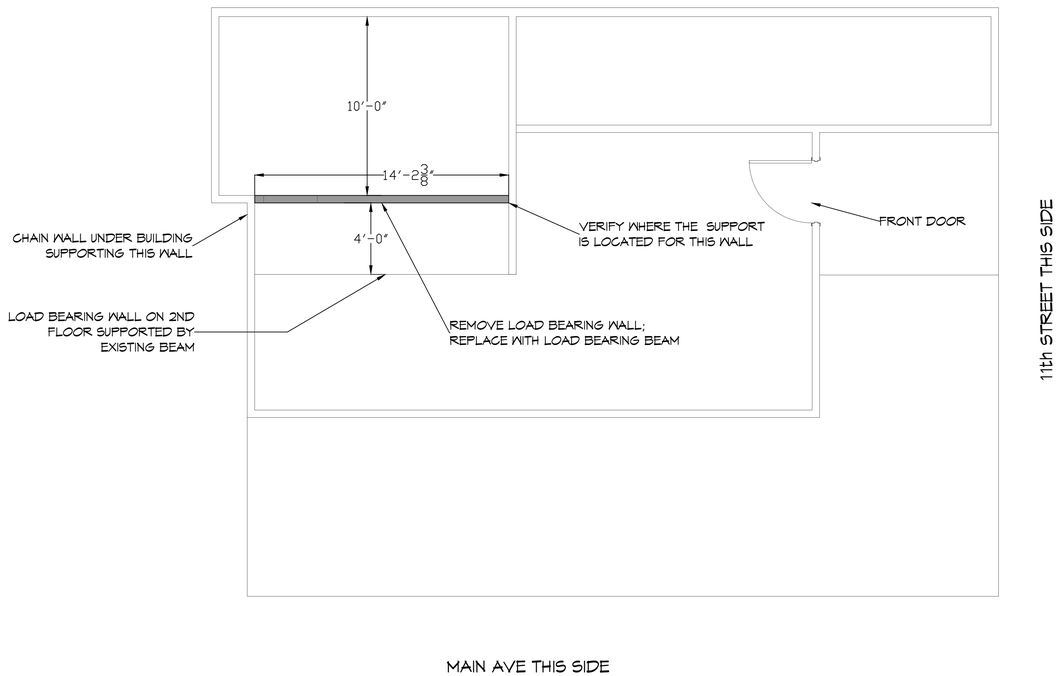

1 FLOOR PLAN
SCALE: 1/4" = 1'-0"

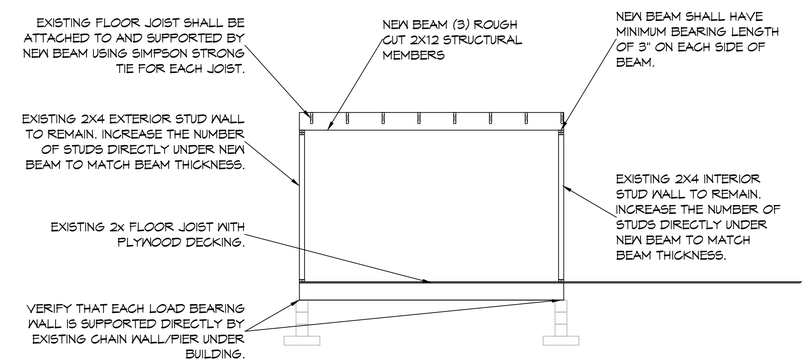

2 BEAM SECTION
SCALE: 1/4" = 1'-0"

DAMMON ENGINEERING, INC.
LOUISIANA & MISSISSIPPI
www.dammonengineering.com
info@dammonengineering.com
PH: 985.649.5832
Chief Engineer: Brian Mistich, PE
554 Oakwood Trail
Slidell, LA 70458

REVISIONS

#	DESCRIPTION	DATE

SEAL:
STATE OF LOUISIANA
BRIAN A. MISTICH
License No. 30187
PROFESSIONAL ENGINEER

RENOVATION
JAMES RAMIREZ
940 MAIN AVE
SLIDELL, LA 70458

JOB No:
DATE: 11-20-2025
DRAWN BY: DPD
CHECKED BY: BAM

THIS DRAWING AND ALL OTHER DOCUMENTS, DESIGNS, AND PLANS ARE CONSIDERED INSTRUMENTS OF SERVICE AND SHALL REMAIN THE PROPERTY OF DAMMON ENGINEERING, INC. AND ARE NOT TO BE USED FOR ANY PURPOSE OR PROJECT OTHER THAN THE SPECIFIC PROJECT FOR WHICH THEY HAVE BEEN PREPARED AND DEVELOPED, WITHOUT WRITTEN CONSENT OF DAMMON ENGINEERING, INC. ALL REPRODUCTIONS OF THESE DOCUMENTS MUST BEAR THIS NOTICE.

SHEET TITLE:
NEW BEAM FOR RENOVATION

DRAWING NUMBER:
A-101

SHEET No: 1 of 1