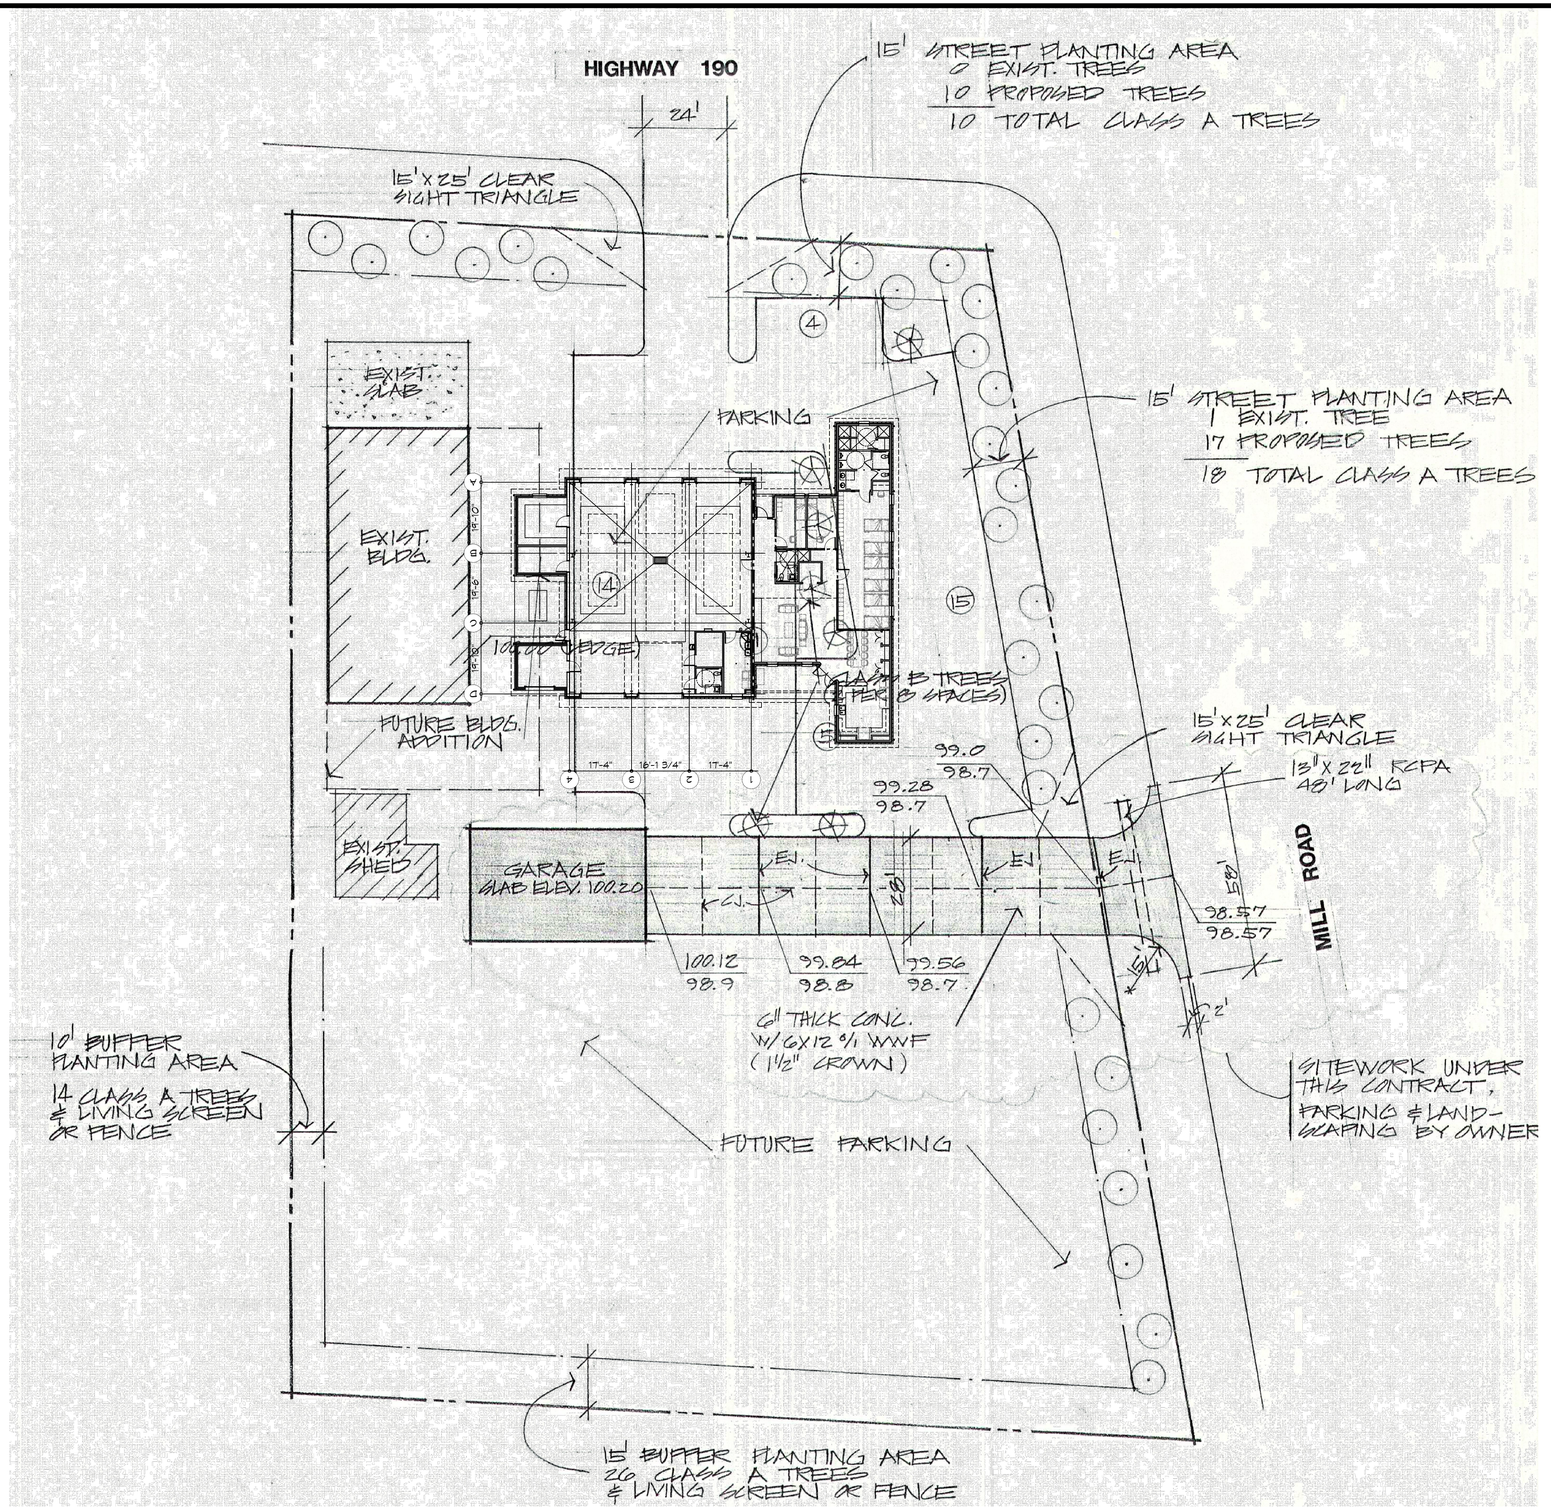

N

1 SITE PLAN
SCALE: 1"=20'

OVER ALL SITE PLAN

DAMMON ENGINEERING, INC.
LOUISIANA & MISSISSIPPI
Chief Engineer: Brian Mistich, PE
554 Old Spanish Trail
Slidell, LA 70458
www.dammonengineering.com
info@dammonengineering.com
PH: 985.649.5832

#	DESCRIPTION	DATE
	REVISIONS	

ST. TAMMANY FIRE PROTECTION DISTRICT NO. 2

FIRE STATION 32

26270 LA-190
LACOMBE, LA 70445

JOB No:	2026	DATE:	02-23-2026
DRAWN BY:	CKD	CHECKED BY:	JMS

SHEET TITLE:
SITE PLAN

DRAWING NUMBER:
C101

SHEET No: 3 of 1

No alteration of drawings and specifications, design or detail of the engineer represented thereon shall be made without the written permission of Dammon Engineering, and no person, company or corporation shall use the same, in whole or in part, for any other project without the written permission of Dammon Engineering. Any unauthorized use of these drawings and specifications will be at the user's sole risk and without liability to Dammon Engineering. Reuse, modification, or misuse of these plans without written permission is prohibited and will be subject to legal action.

FILE NAME: J:\1. Dammon\City Ridge - 32 Lacombe\Civil\ Sheets\C101 - Site Plan.dwg PLOT DATE & TIME: Thursday, March 5, 2026 4:23:15 PM