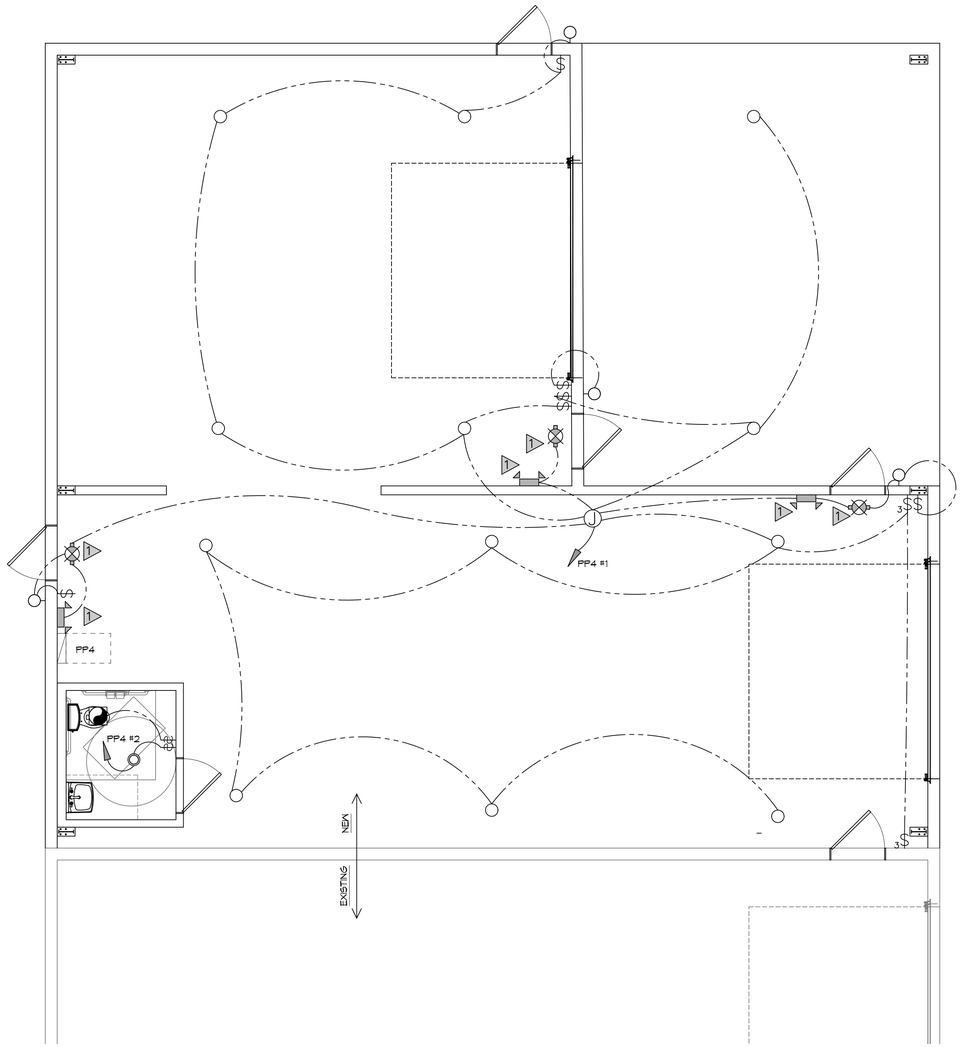

27 WAREHOUSE ADDITION LIGHTING
SCALE: 1/4"=1'0"
PARTIAL PLAN

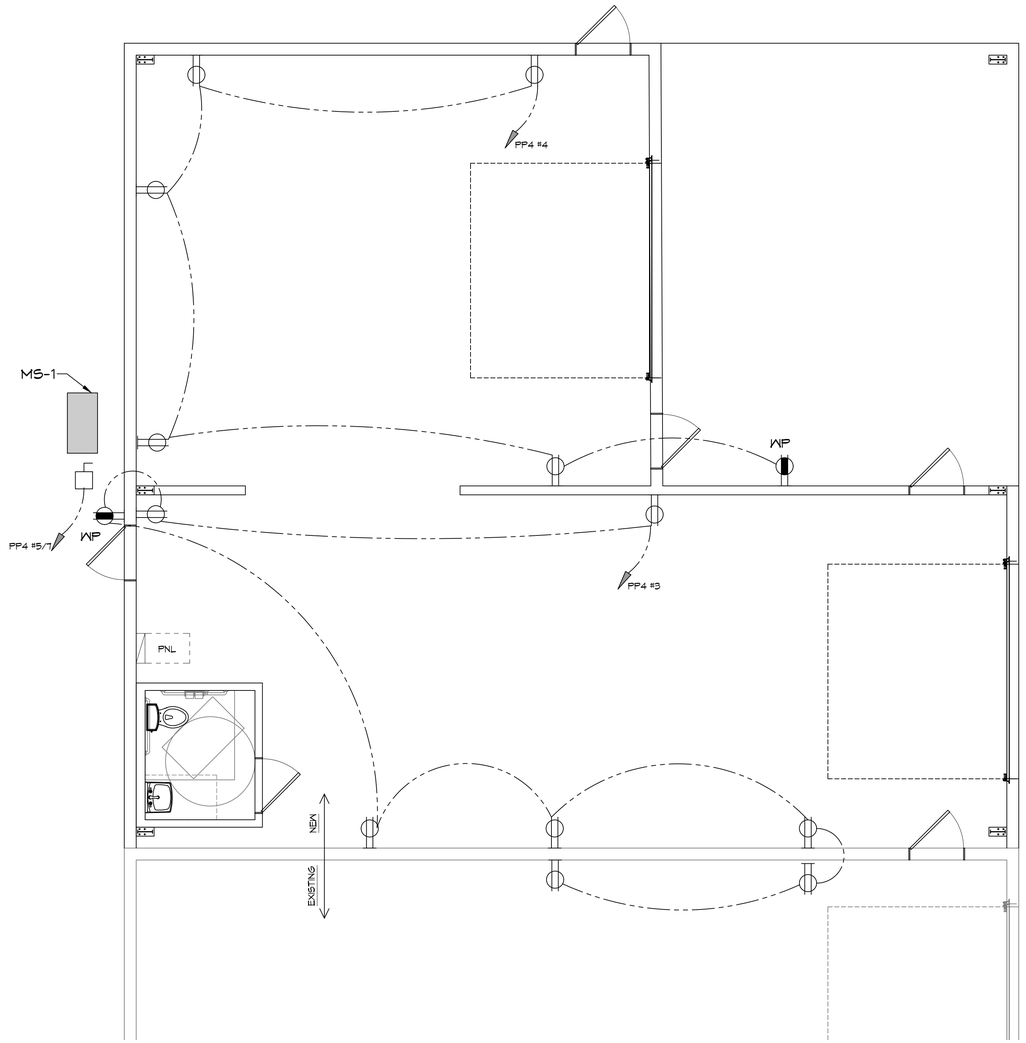

28 WAREHOUSE ADDITION POWER
SCALE: 1/4"=1'0"
PARTIAL PLAN

DAMMON ENGINEERING, INC.
LOUISIANA & MISSISSIPPI
Chief Engineer: Brian Mistich, PE
554 Old Spanish Trail
Slidell, LA 70458
www.dammonengineering.com
info@dammonengineering.com
PH: 985.649.5832

#	DESCRIPTION	DATE

REVISIONS

SEAL:

NEW WAREHOUSE
SEC-SPECIALITY
ENHANCED
IMAGING
425 SOUTH STREET
SLIDELL, LA 70460

JOB No: 2490 | DATE: 03-13-2025
DRAWN BY: TNT | CHECKED BY: CJD

The reuse of drawings and specifications, ideas, and designs incorporated herein, as an instrument of service, is prohibited without the express written consent of Dammon Engineering, and shall remain the property of Dammon Engineering. Reproduction or publication by any method, in whole or in part, is prohibited. Title to the plans and specifications is retained by Dammon Engineering. Visual contact with these drawings or specifications shall constitute prima facie evidence of acceptance of these restrictions.

SHEET TITLE:
WAREHOUSE ADDITION
LIGHTING AND POWER

DRAWING NUMBER:
E102

SHEET No: 12 of 15

FILE NAME: \\L\ Office Warehouse\2490 - Sec Spec 425 South Street Slidell\Revised\Current Drawings\E102 - Power Lighting Plan.dwg PLOT DATE & TIME: Wednesday, August 13, 2025 8:09:31 AM