FILE NAME: J:\...\Default\Second Floor 208V\Second Floor 208V Electrical Lighting.dwg, 01/03/2025 9:48:37 AM, Administrator, January 3, 2025 9:03:37 AM

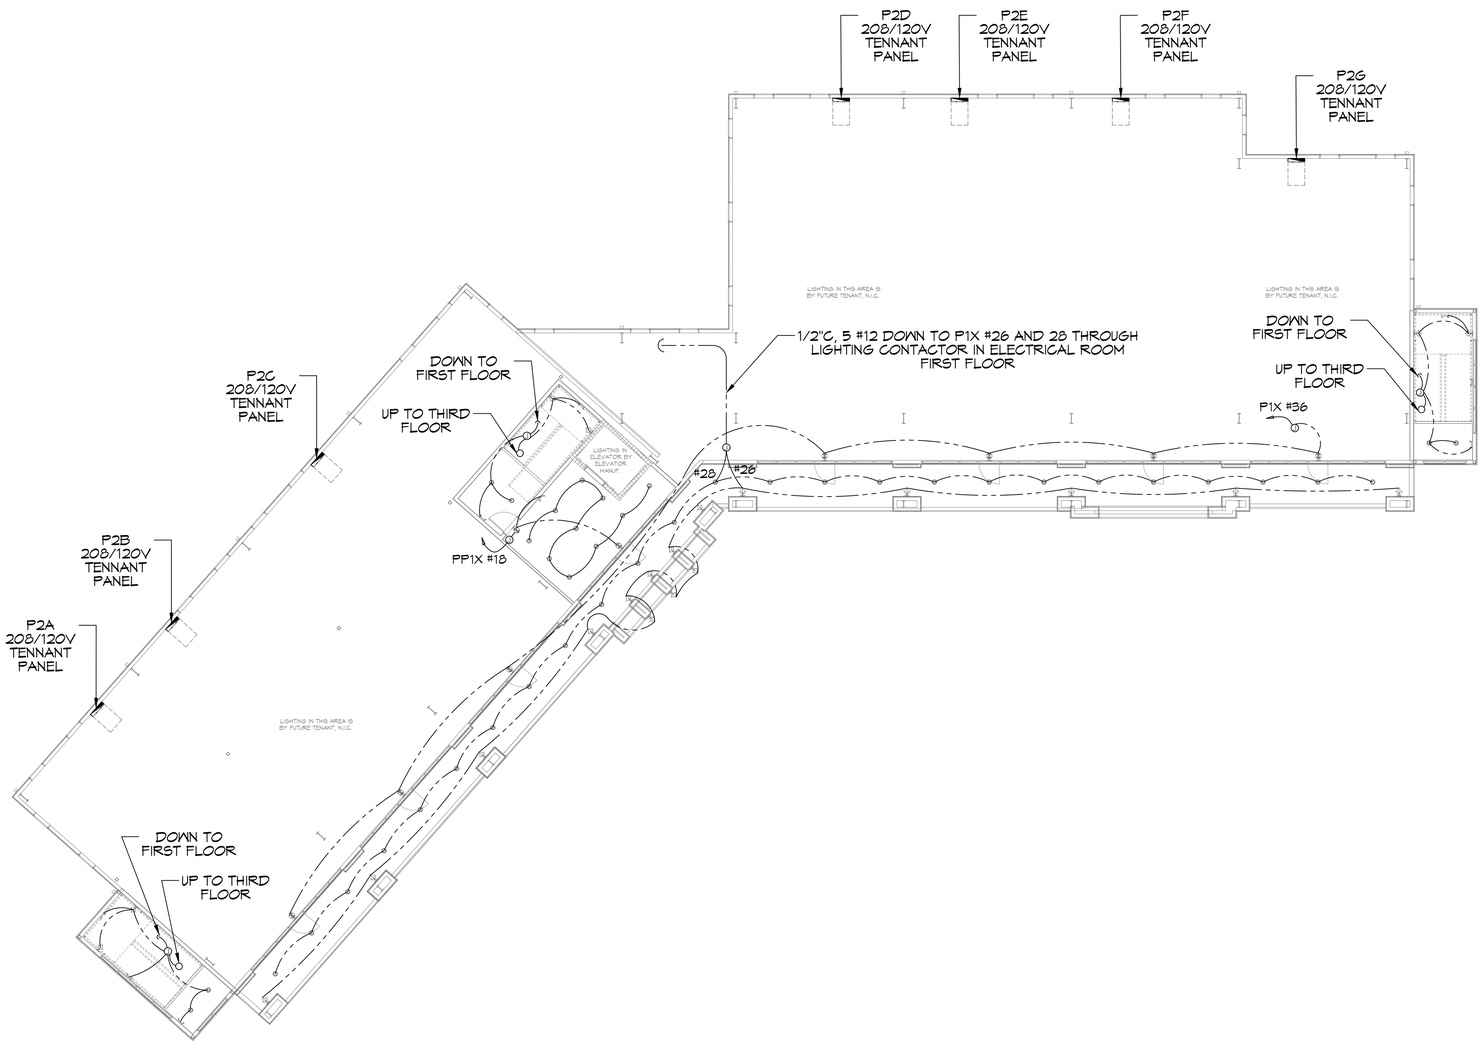

25 SECOND FLOOR LIGHTING PLAN
SCALE: 3/32"=1'-0"

DAMMON
ENGINEERING, INC.
LOUISIANA & MISSISSIPPI
www.dammonengineering.com
info@dammonengineering.com
PH: 985.649.5832
Chief Engineer: Brian Mistich, PE
534 Old Spanish Trail
Slidell, LA 70458

REVISIONS

#	DESCRIPTION	DATE

SEAL:

MIXED USE DEVELOPMENT
1-10 SOUTH SERVICE ROAD
METAIRIE LOUISIANA

JOB No:
DRAWN BY: CKD
DATE: 01-03-2025
CHECKED BY: RJK

All ideas, designs and plans indicated or represented by this drawing are the property of Dammon Engineering, Inc. and were created, evolved and developed for use on the indicated project. None of such ideas, designs and plans shall be used by or disclosed to any person, firm or corporation for any purpose whatsoever without the written permission of Dammon Engineering, Inc.

SHEET TITLE:
SECOND FLOOR LIGHTING PLAN

DRAWING NUMBER:
E103

SHEET No: 9 of 15