LEGEND

DUPLEX RECEPTACLE - 20A 115V	ATTIC DUPLEX RECEPTACLE MOUNTED ABOVE DECK - 20A
GFIC DUPLEX RECEPTACLE - 20A	DISCONNECT
WEATHER PROOF GFIC DUPLEX RECEPTACLE - 20A	TELEPHONE/DATA RECEPTACLE
FLOOR MOUNTED DUPLEX RECEPTACLE - 20A	HOME RUN

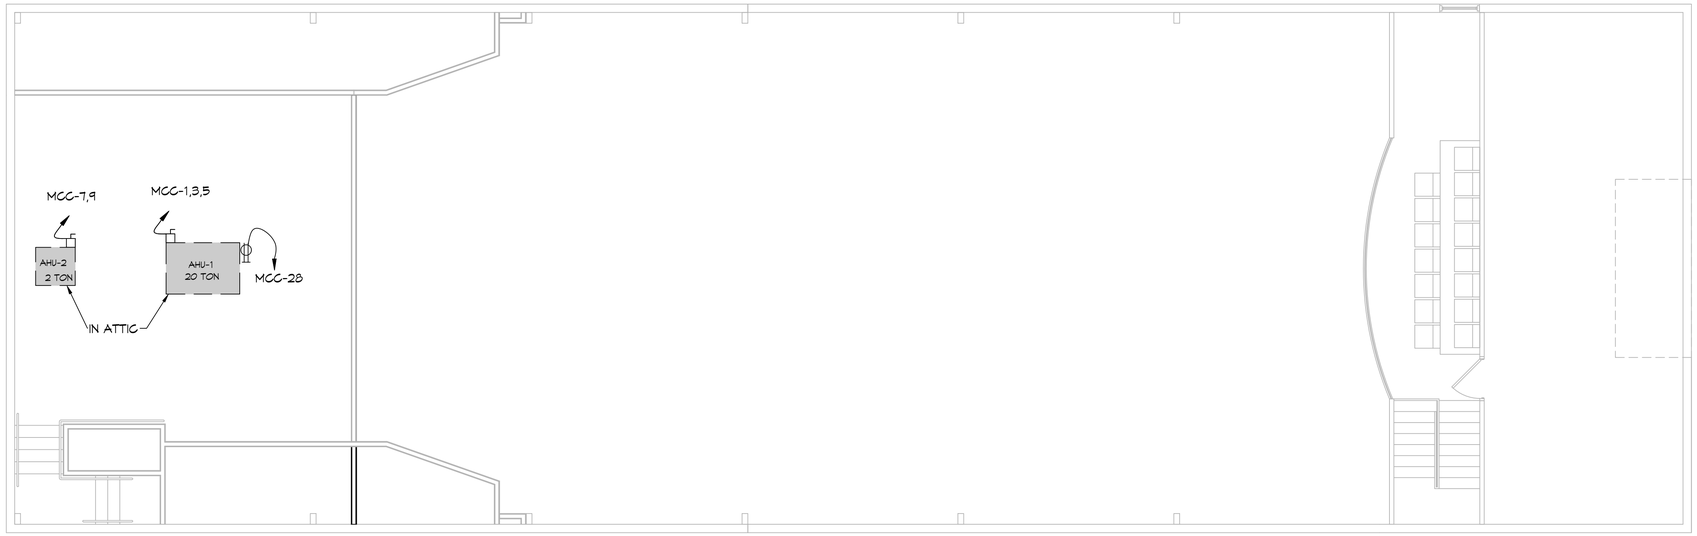

26 POWER PLAN ATTIC
SCALE: 3/16"=1'-0"

ATTIC

27 POWER PLAN
SCALE: 3/16"=1'-0"

SECOND FLOOR

DAMMON ENGINEERING, INC.
LOUISIANA & MISSISSIPPI
www.dammonengineering.com
www.dammonpowered.com
PH: 985.649.5832 F: 985.641.5950
Chief Engineer: Brian Mistich, PE
5540 Oakbowl Trail
Slidell, LA 70458

#	DESCRIPTION	DATE

REVISIONS

THE SIXTH BAPTIST CHURCH
BRENDAVATION AND
928 FELICITY STREET
NEW ORLEANS LA 70130

JOB No:	2410	DATE:	03-28-2023
DRAWN BY:	CKD	CHECKED BY:	BAM

THIS DRAWING AND SPECIFICATION, TOGETHER WITH THE RIGHTS TO REPRODUCE THE SAME, ARE THE PROPERTY OF DAMMON ENGINEERING, AND AS SUCH SHALL BE RETURNED UPON REQUEST. THE DESIGNS SHOWN HEREIN ARE PROPRIETARY AND ORIGINAL TO THE PROJECT NAMED HEREIN. THEY WERE NOT PREPARED FOR ANY OTHER PROJECT, NOR WERE THEY EVER PREPARED FOR ANY OTHER PROJECT. THIS DRAWING MAY NOT BE REPRODUCED OR DISTRIBUTED WITHOUT WRITTEN CONSENT OF DAMMON ENGINEERING, INC. ALL RIGHTS ARE RESERVED. © COPYRIGHT 2022 DAMMON ENGINEERING, INC.

SHEET TITLE:
POWER PLAN - SECOND FLOOR

DRAWING NUMBER:
E102

SHEET No: 12 of 15

FILE NAME: J:_DAMMON'S\2410 - Sixth Baptist Church Felicity Street\Drawings\Current Drawings\E100 - Power Plan Second Floor.dwg PLOT DATE & TIME: Tuesday, March 28, 2023 10:23:37 AM