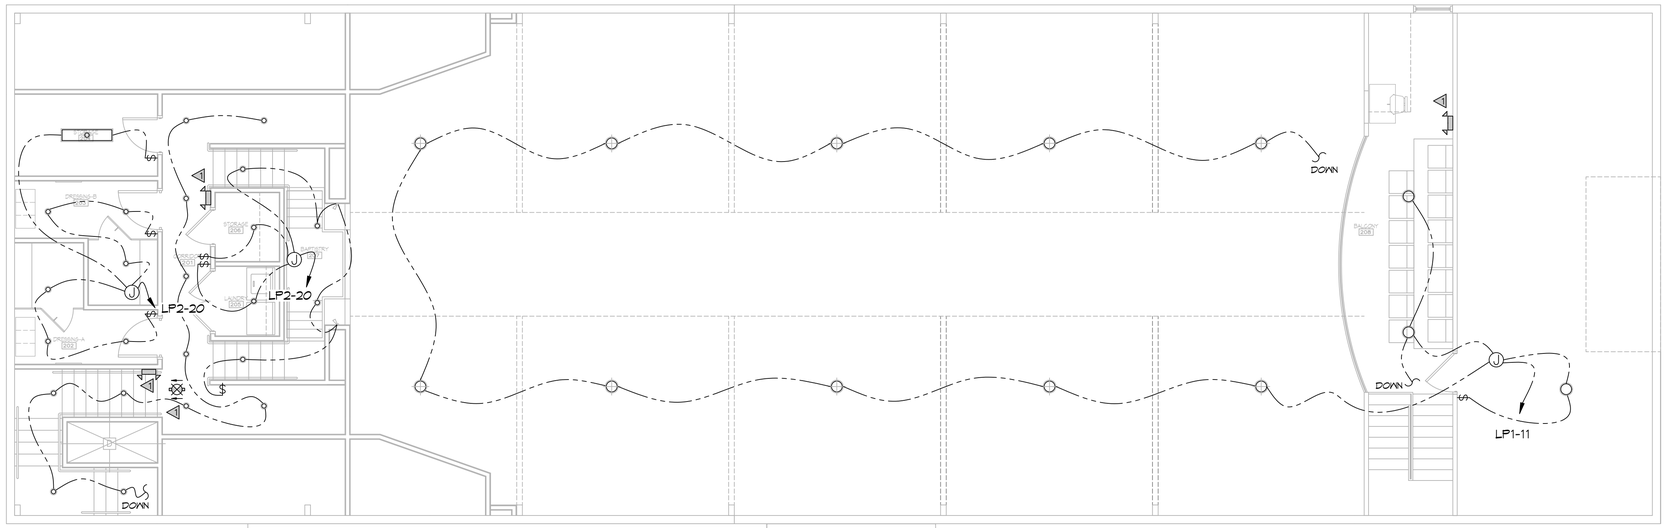

29 LIGHTING PLAN
SCALE: 1/4"=1'-0"

SECOND FLOOR

DAMMON ENGINEERING, INC.
LOUISIANA & MISSISSIPPI
www.dammonengineering.com
www.dammonpowered.com
PH: 985.649.5832 F: 985.641.5950
Chief Engineer: Brian Mistich, PE
5504 Oakbrook Trail
Slidell, LA 70458

REVISIONS

#	DESCRIPTION	DATE

THE SIXTH BAPTIST CHURCH RENOVATION AND ADDITION
925 FELICITY STREET
NEW ORLEANS LA 70130

JOB No:	24-70	DATE:	03-26-2025
DRAWN BY:	CKD	CHECKED BY:	BAM

THIS DRAWING IS AN INSTRUMENT OF SERVICE, PROPERTY OF DAMMON ENGINEERING, INC. AND SHALL REMAIN THE PROPERTY OF DAMMON ENGINEERING, AND MUST BE RETURNED UPON REQUEST. THE IDEAS, DESIGNS, ARRANGEMENTS AND PLANS REPRESENTED BY THIS DRAWING ARE OWNED BY, AND THE PROPERTY OF DAMMON ENGINEERING. THEY ARE NOT TO BE USED IN WHOLE OR IN PART FOR ANY PURPOSE NOT SPECIFICALLY AUTHORIZED IN WRITING BY DAMMON ENGINEERING. THIS DRAWING IS TO BE RETURNED UPON REQUEST OR UPON COMPLETION OF THE PROJECT FOR WHICH IT WAS PREPARED. THE REPRODUCTION, ALTERATION OR USE OF THIS DRAWING FOR ANY OTHER PROJECT IS PROHIBITED WITHOUT WRITTEN CONSENT OF DAMMON ENGINEERING, INC.

SHEET TITLE:
LIGHTING PLAN - SECOND FLOOR

DRAWING NUMBER:
E104

FILE NAME: J:\- CHURCHES\3470 - Sixth Baptist Church Felicity Street\Drawings\Current Drawings\E104 - Lighting Plan Second Floor.dwg PLOT DATE & TIME: Tuesday, March 26, 2025 10:25:53 AM