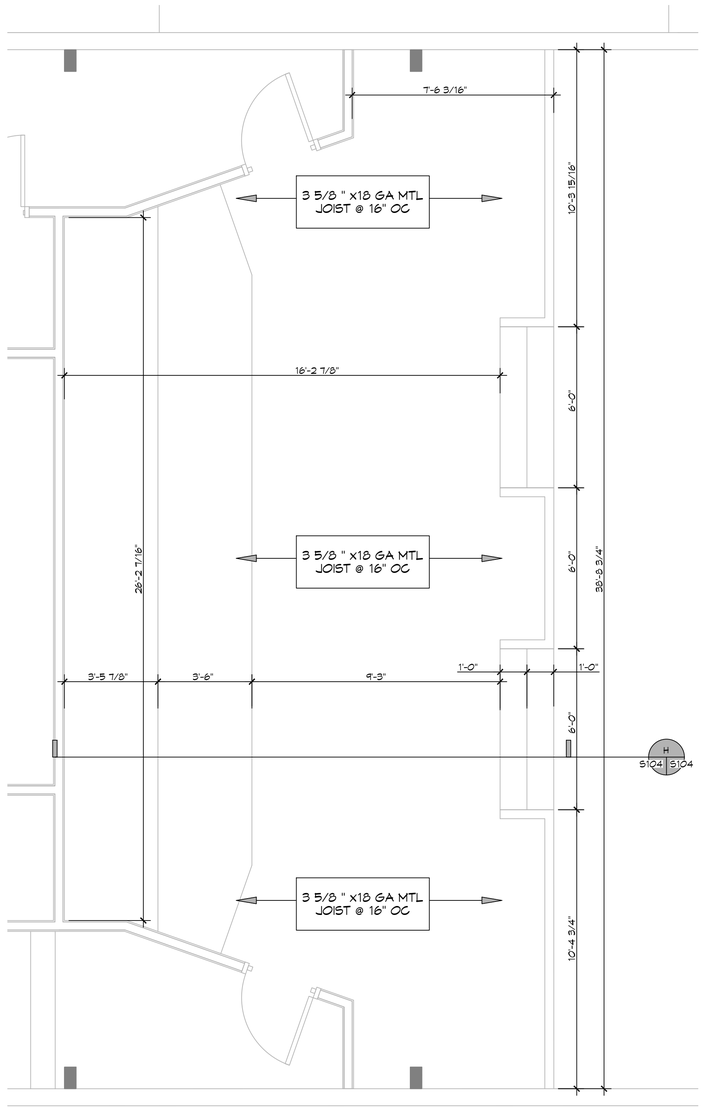

10 PULPIT FRAMING PLAN

SCALE: 3/8" = 1'-0"

PULPIT

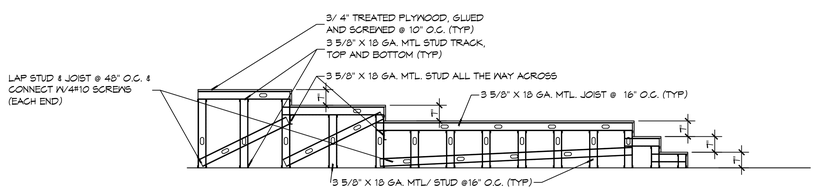

H SECTION

S104 | S104

SCALE: 3/8"= 1'-0"

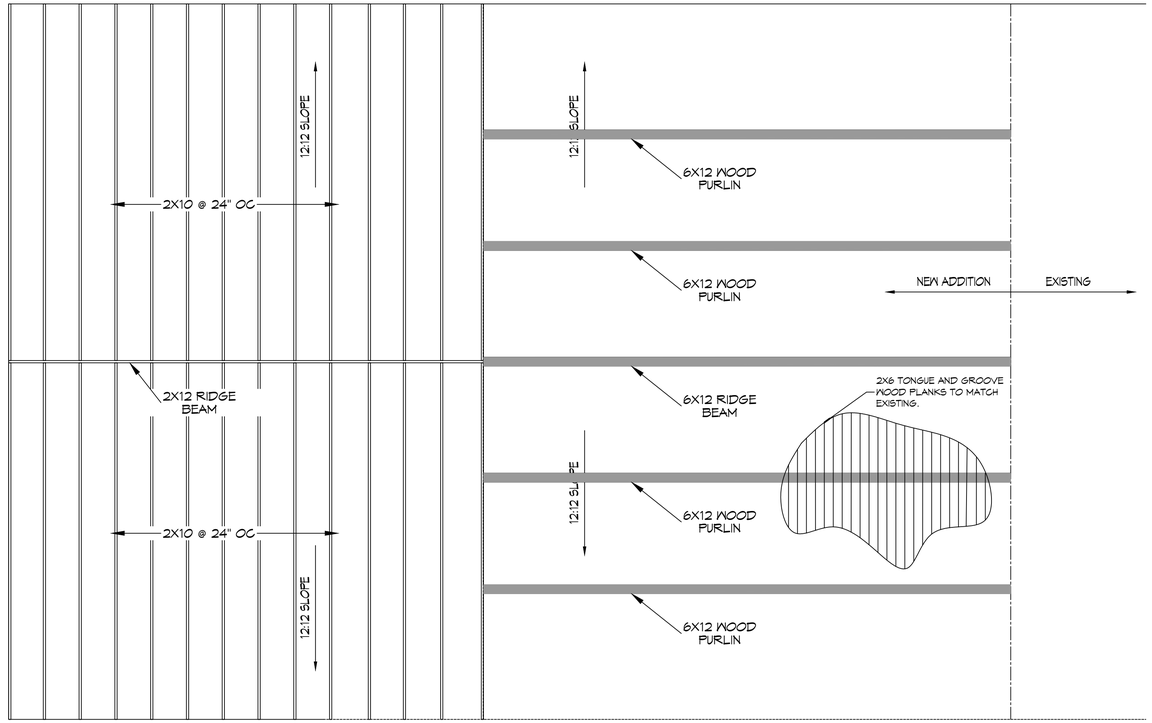

11 CHURCH ROOF FRAMING PLAN

SCALE: 1/4" = 1'-0"

NEW ROOF

DAMMON ENGINEERING, INC.
LOUISIANA & MISSISSIPPI

Chief Engineer: Brian Mistich, PE
554 Old Spanish Trail
Slidell, LA 70458

www.dammonengineering.com
Info@dammonengineering.com
PH: 985.649.5832 F: 985.641.9950

REVISIONS

#	DESCRIPTION	DATE

THE SIXTH BAPTIST CHURCH
RENOVATION AND
ADDITION

629 FELICITY STREET
NEW ORLEANS, LA 70130

JOB No:	2470
DATE:	08-30-2023
DRAWN BY:	CKD
CHECKED BY:	BAM

The design shown, represented and described herein is the property of Dammon Engineering, Inc. and shall not be reproduced or used for any purpose other than the specific project for which it was prepared and developed without written consent of Dammon Engineering, Inc. Visual contact with these drawings or specifications shall constitute conclusive evidence of acceptance of these restrictions. © Dammon Engineering, Inc. Louisiana, Mississippi, Texas (Firm Registration No. F-8695) and Texas Licensed Architect (Firm Registration No. 14000)

SHEET TITLE:
BUILDING SECTION

DRAWING NUMBER:

S104

SHEET No: 3 of 14

FILE NAME: J:\C - CLIENTS\2470 - Sixth Baptist Church Facility Repair\Drawings\Current Drawings\S104 - Roof Framing Plan.dwg PLOT DATE & TIME: Wednesday, August 30, 2023 11:48:12 AM