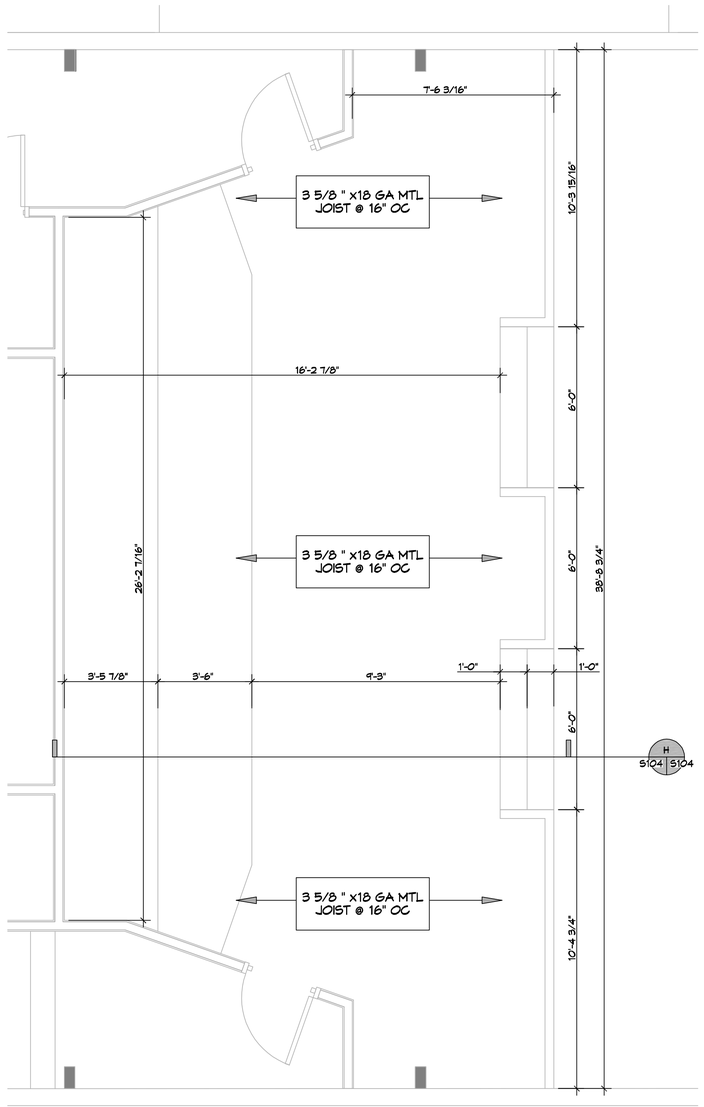

10 PULPIT FRAMING PLAN

SCALE: 3/8" = 1'-0"

PULPIT

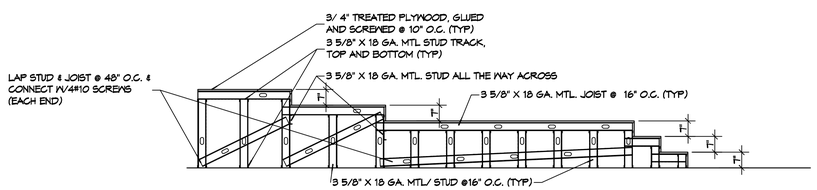

H
S104 S104

SECTION

SCALE: 3/8"= 1'-0"

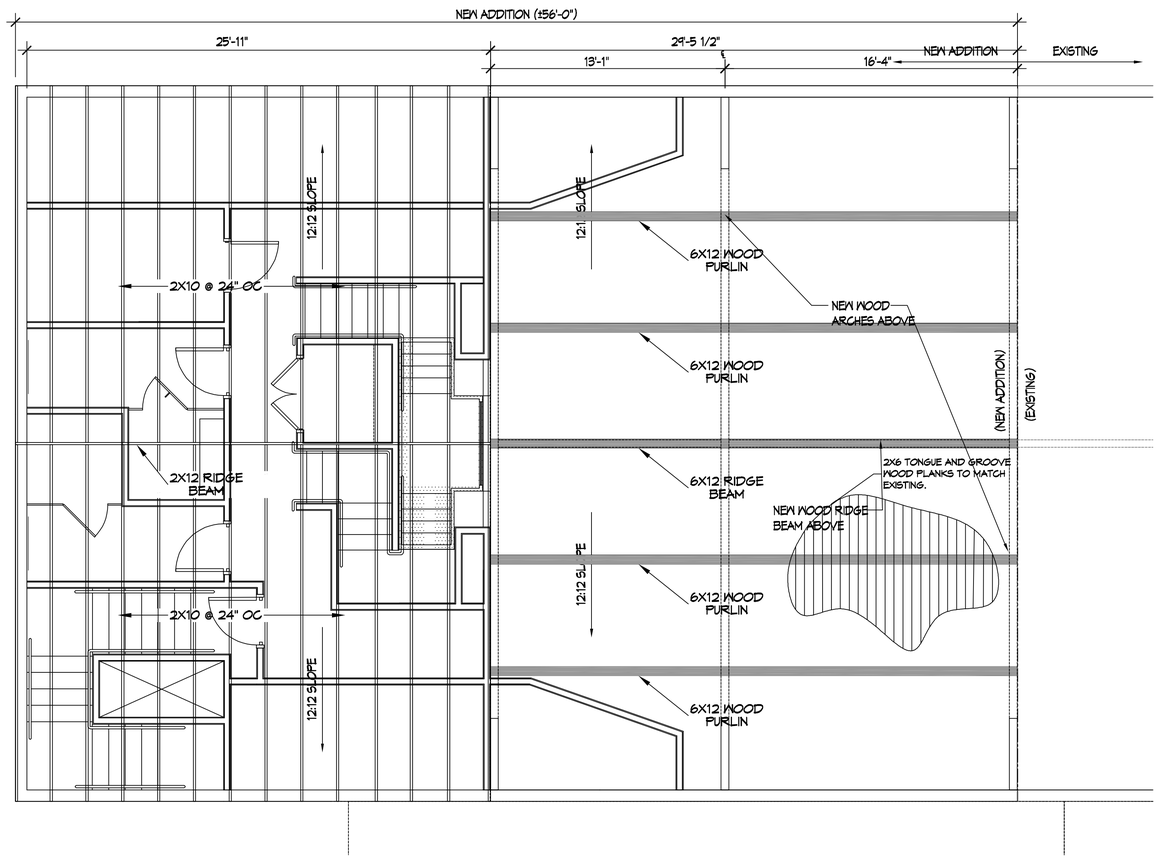

11 CHURCH ROOF FRAMING PLAN

SCALE: 1/4" = 1'-0"

NEW ROOF

DAMMON ENGINEERING, INC.
LOUISIANA & MISSISSIPPI

www.dammonengineering.com
info@dammonengineering.com
PH: 985.649.5832 F: 985.641.5950

Chief Engineer: Brian Mistich, PE
554 Old Spanish Trail
Slidell, LA 70458

REVISIONS

#	DESCRIPTION	DATE

THE SIXTH BAPTIST CHURCH
RENOVATION AND ADDITION

828 FELICITY STREET
NEW ORLEANS, LA 70130

JOB No: 2470
DATE: 03-20-2025
DRAWN BY:
CHECKED BY:

The design, drawing, and specifications, including electronic representations thereof, are the property of Dammon Engineering, Inc. and shall not be reproduced or copied in whole or in part or used in any way for any purpose other than for the work for which they are prepared, without the written consent of Dammon Engineering, Inc. Visual contact with these drawings or specifications shall constitute conclusive evidence of acceptance of these restrictions.

SHEET TITLE:
BUILDING SECTION

DRAWING NUMBER:
S104

SHEET No: 4 of 15

FILE NAME: J:\+ CURRENT JOBS\2470 - Sixth Baptist Church Fidelity Street\Drawings\Working Current Dwgs\S104 - Roof Framing Plan.dwg PLOT DATE & TIME: Wednesday, August 20, 2025 4:20:11 PM