FILE NAME: J:\+ CHURCHES\2470 - Sixth Baptist Church Felicity Street\Drawings\Working Current Dwgs\E102 - Power Plan Second Floor.dwg PLOT DATE & TIME: Monday, August 25, 2025 6:17:26 AM

LEGEND

DUPLEX RECEPTACLE - 20A 115V	ATTIC DUPLEX RECEPTACLE MOUNTED ABOVE DECK - 20A
GFIC DUPLEX RECEPTACLE - 20A	DISCONNECT
WEATHER PROOF GFIC DUPLEX RECEPTACLE - 20A	TELEPHONE/DATA RECEPTACLE
FLOOR MOUNTED DUPLEX RECEPTACLE - 20A	HOME RUN

DRAWN DIAGRAMMATICALLY FOR CLARITY. FIELD VERIFY PLACEMENT OF ALL EQUIPMENT PRIOR TO FABRICATION.

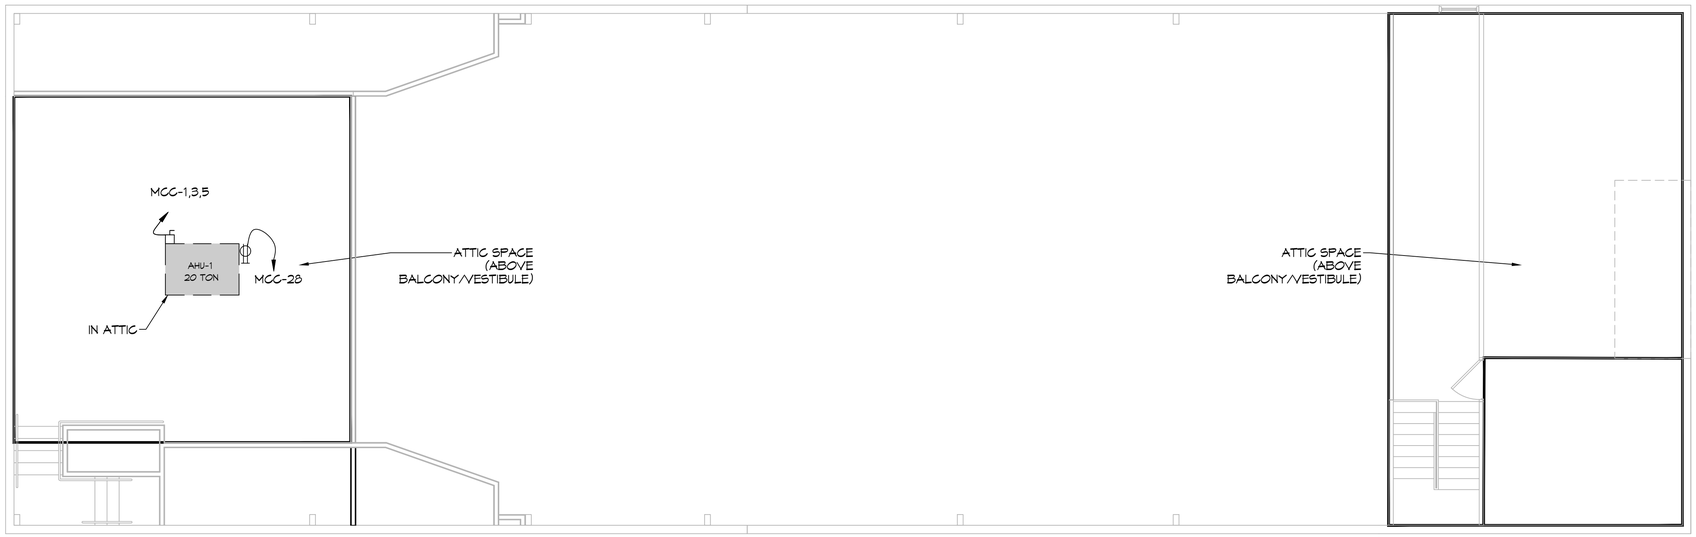

26 POWER PLAN ATTIC
SCALE: 3/16"=1'-0"

ATTIC

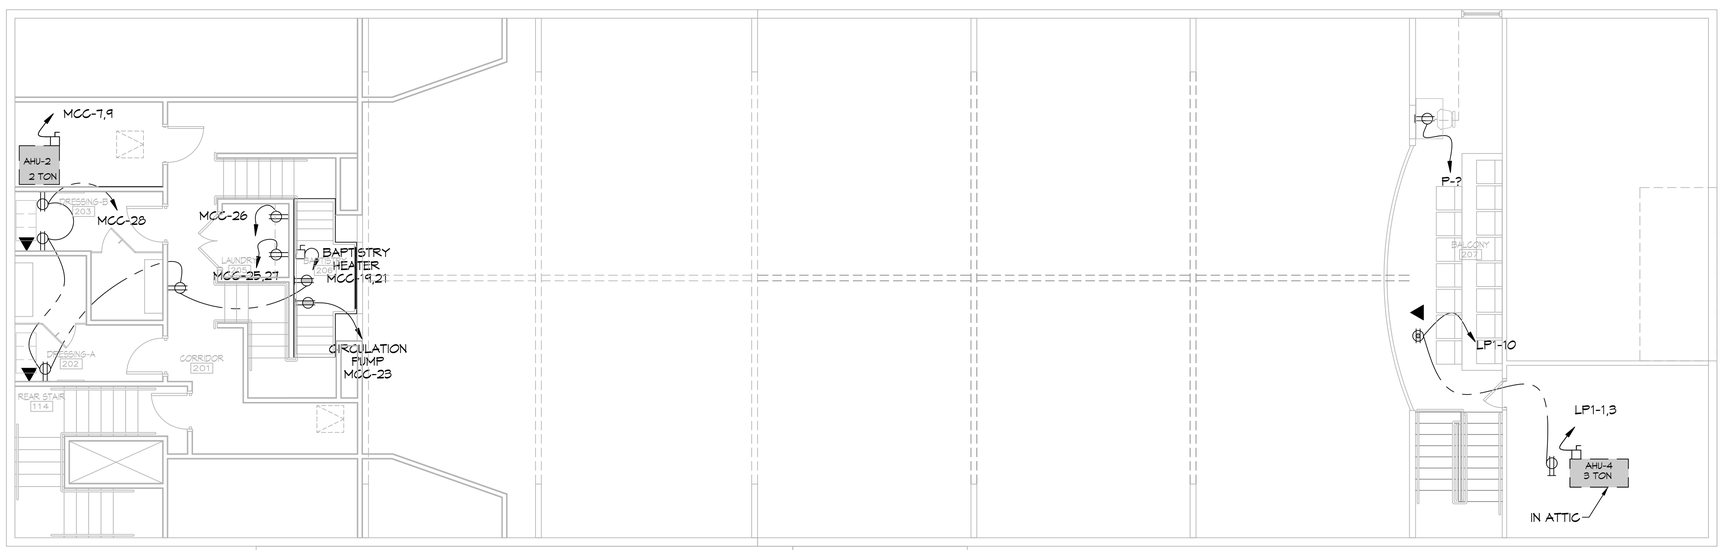

27 POWER PLAN
SCALE: 3/16"=1'-0"

SECOND FLOOR

DAMMON ENGINEERING, INC.
LOUISIANA & MISSISSIPPI
www.dammonengineering.com
info@dammonengineering.com
PH: 985.649.5832 F: 985.641.9990
Chief Engineer: Brian Mistch, PE
554 Old Spanish Trail
Slidell, LA 70458

#	DESCRIPTION	DATE

REVISIONS

THE SIXTH BAPTIST CHURCH
BEAUVOYAN
BEAUDIT-ION
520 FELICITY STREET
NEW ORLEANS, LA 70130

JOB No: 2470
DATE: 09-20-2025
DRAWN BY:
CHECKED BY:

Reproducing, copying or other use of this drawing without consent is prohibited by law and constitutes a violation of the rights of the Engineer. These plans and specifications, regardless of the form in which they are kept, are and shall remain the property of Dammon Engineering, and no part thereof shall be used for any purpose not specifically agreed to in writing by Dammon Engineering. These plans and specifications are instruments of service for the project for which the have been prepared and developed without certain components or systems, which may be shown in these documents, being specified or detailed. Dammon Engineering

SHEET TITLE:
POWER PLAN - SECOND FLOOR

DRAWING NUMBER:
E102

SHEET No: 13 of 15