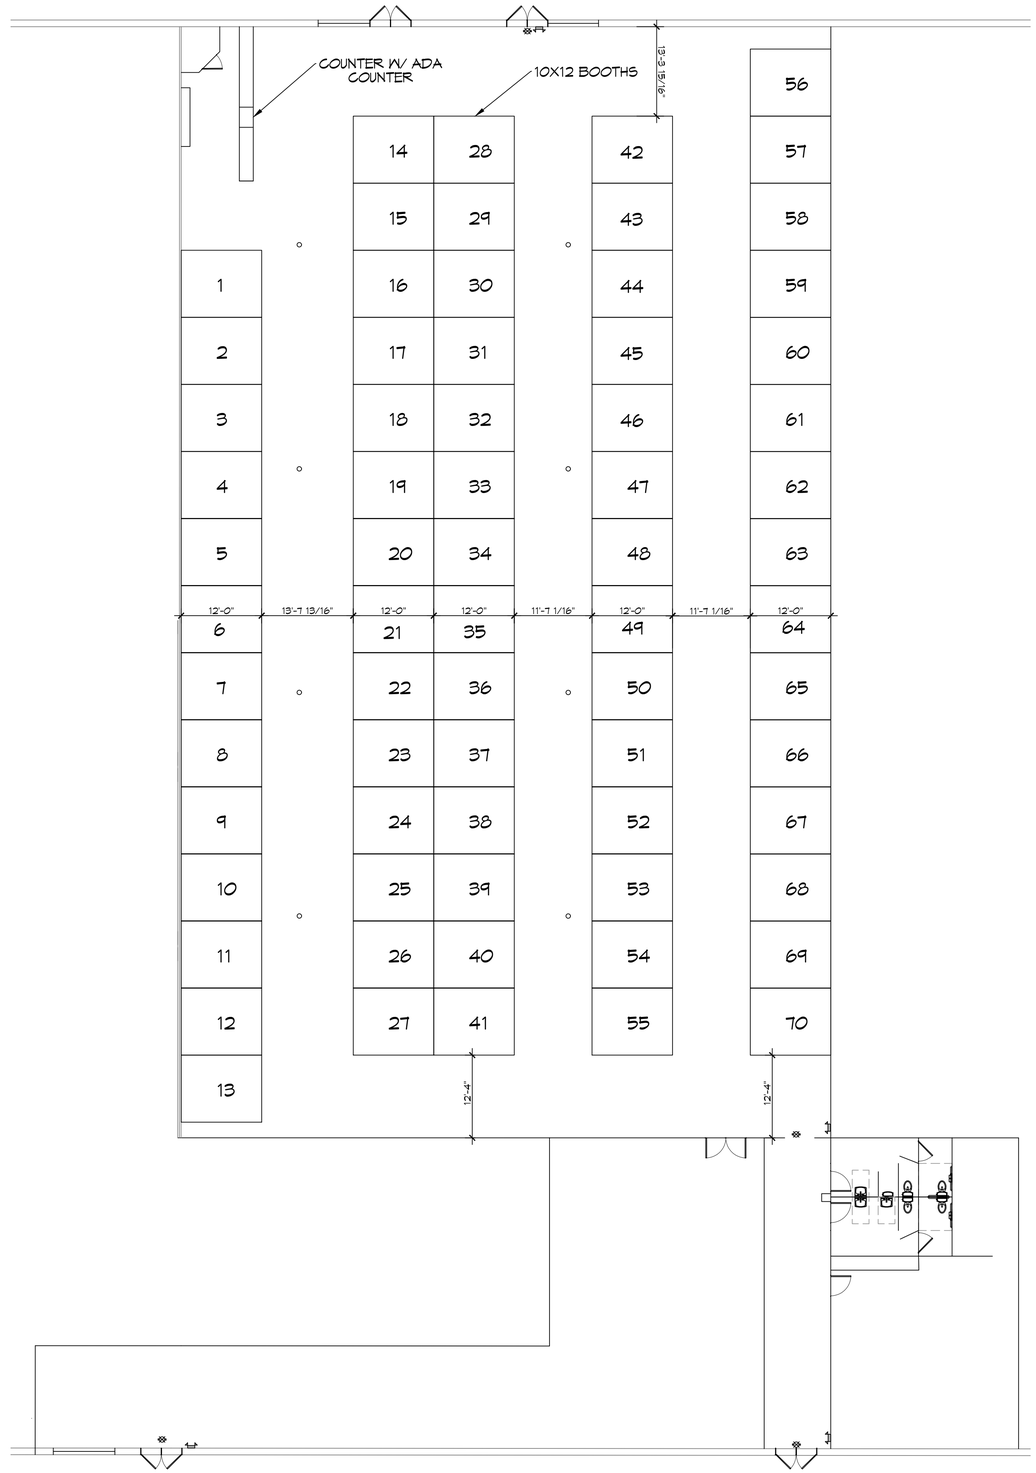

1 FLOOR PLAN
SCALE: 3/32"=1'-0"

DAMMON ENGINEERING, INC.
LOUISIANA & MISSISSIPPI
www.dammonengineering.com
info@dammonengineering.com
PH: 985.649.5832
Chief Engineer: Brian Mistich, PE
554 Old Spanish Trail
Slidell, LA 70458

REVISIONS

#	DESCRIPTION	DATE

SEAL:

RENTAL SPACES

CROSS GATES FAMILY FITNESS

1311 GAUSE BLVD
SLIDELL, LA 70458

JOB No:	2511	DATE:	06-06-2025
DRAWN BY:	CKD	CHECKED BY:	CKD

THIS DOCUMENT IS THE PROPERTY OF DAMMON ENGINEERING, INC. AND MAY NOT BE REPRODUCED OR USED FOR ANY OTHER PROJECT OR PURPOSE WITHOUT WRITTEN PERMISSION OF DAMMON ENGINEERING, INC. ANY REPRODUCTION OR USE FOR ANY OTHER PROJECT OR PURPOSE WITHOUT WRITTEN PERMISSION IS PROHIBITED. IT IS ILLEGAL TO REPRODUCE OR ALTER THIS DOCUMENT IN ANY WAY.

SHEET TITLE:
FLOOR PLAN

DRAWING NUMBER:
A101

SHEET No: 1 of 1