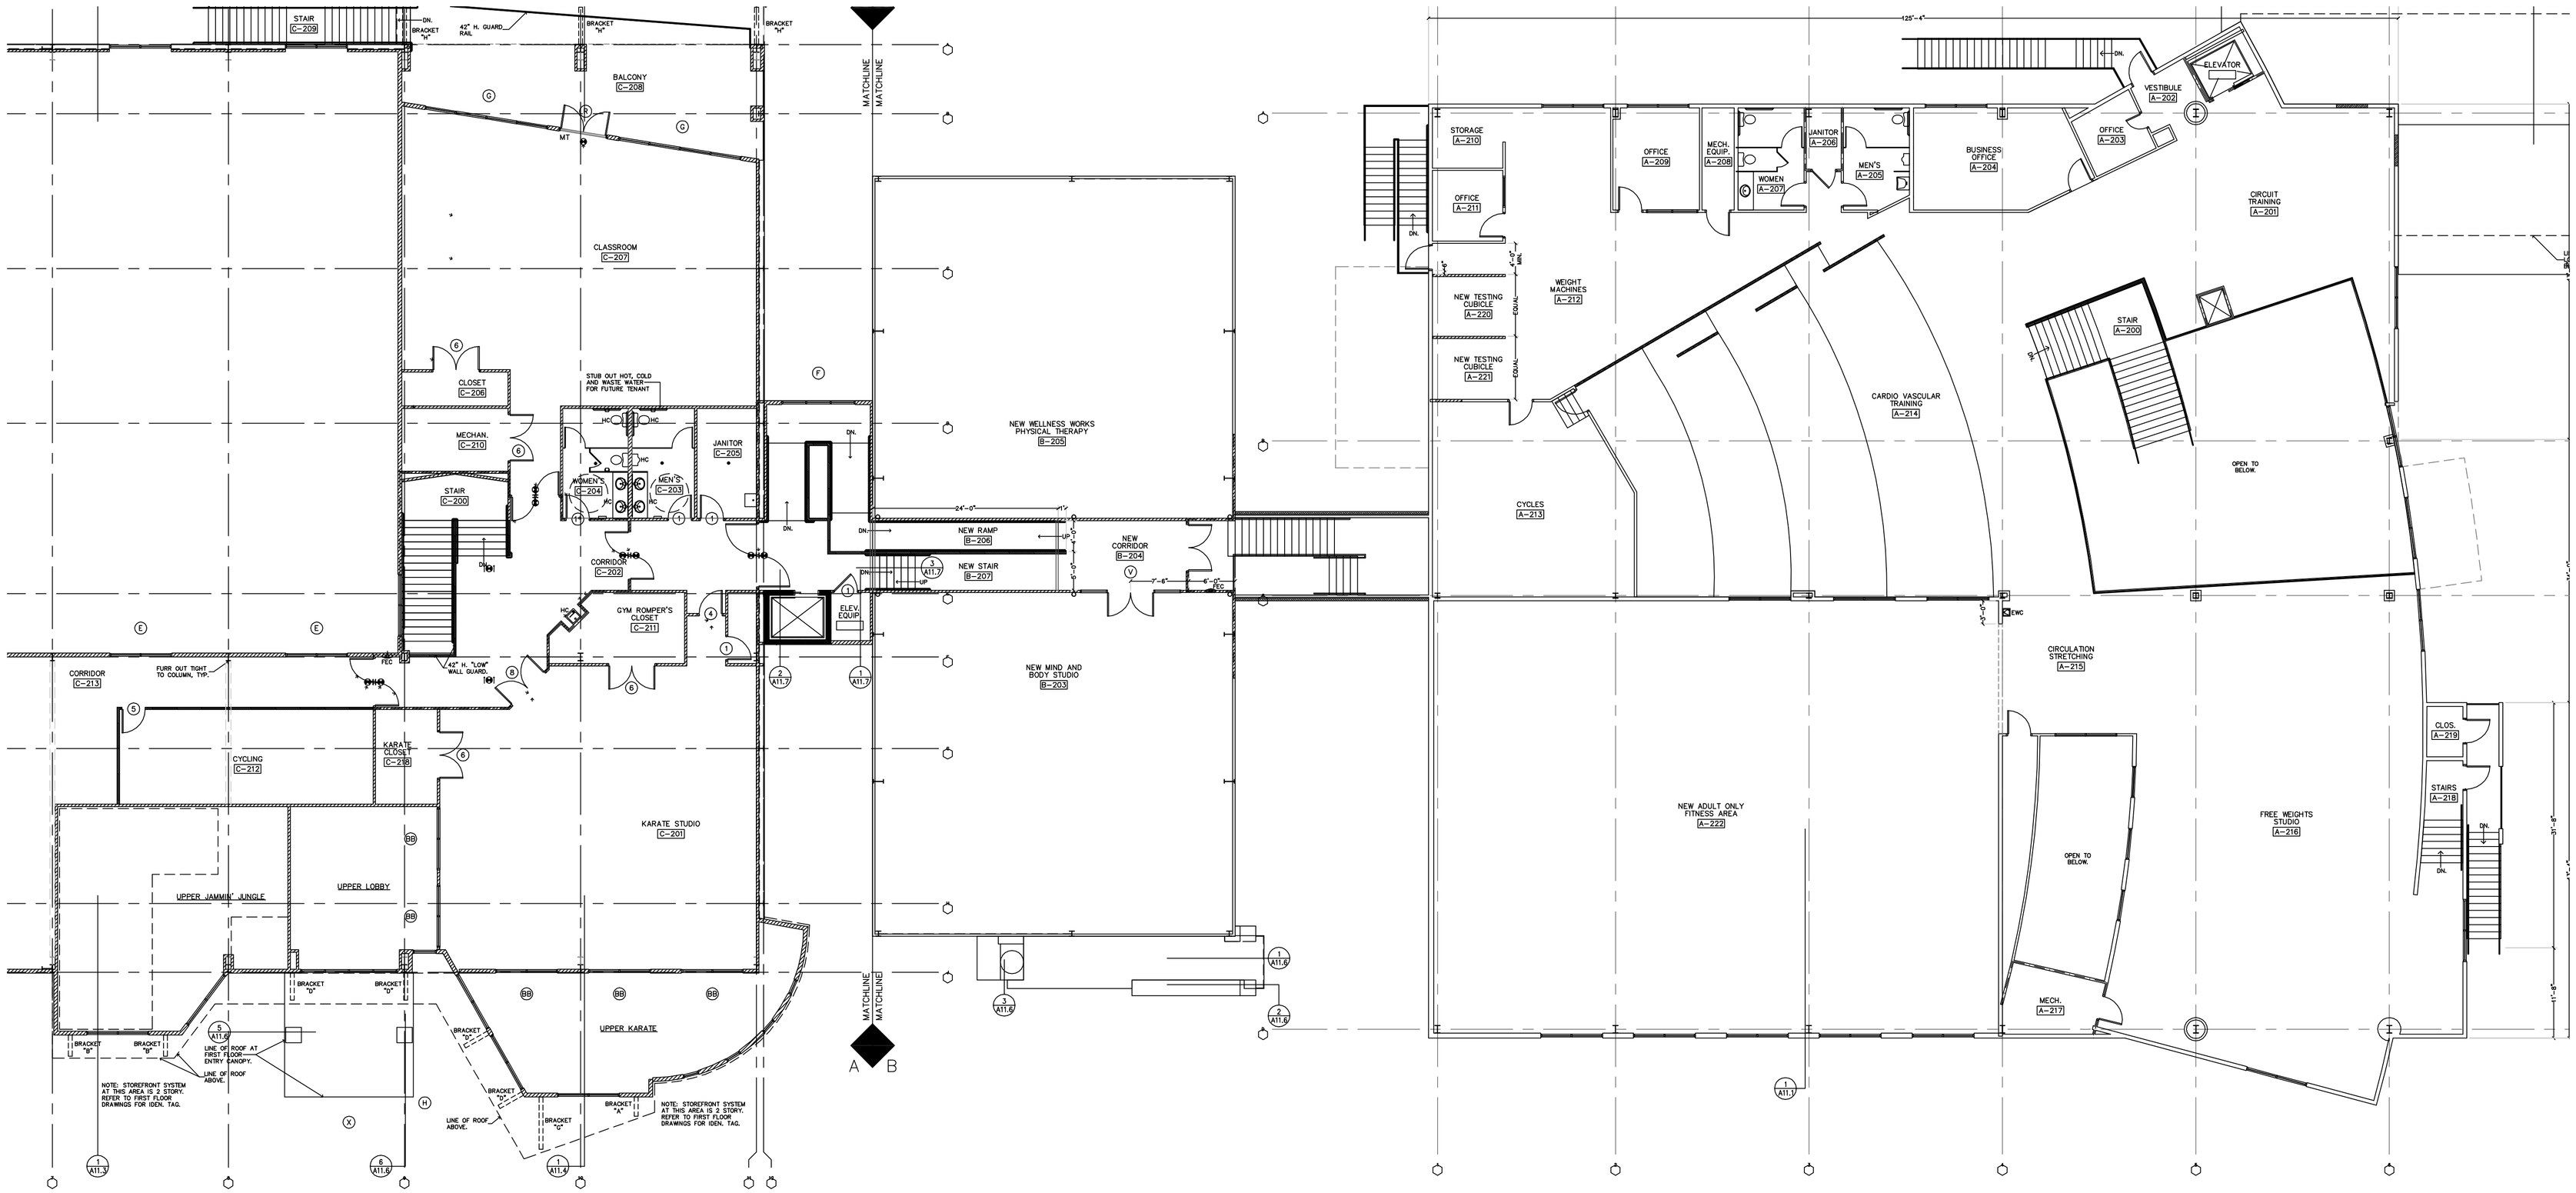

1 FLOOR PLAN
SCALE: 3/32"=1'-0"

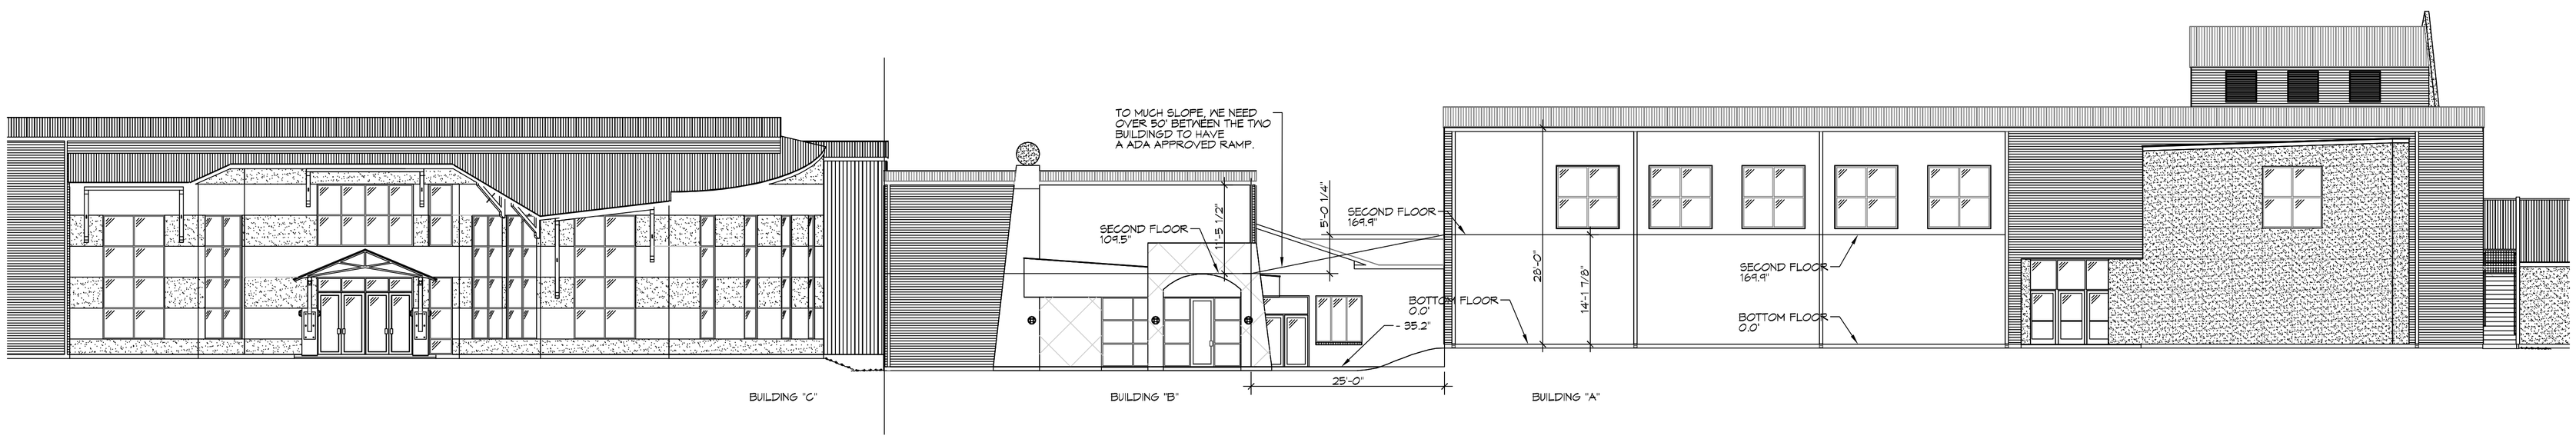

1 ELEVATIONS
SCALE: 3/32"=1'-0"

DAMMON ENGINEERING, INC.
LOUISIANA & MISSISSIPPI
www.dammonengineering.com
info@dammonengineering.com
PH: 985.649.5832
Chief Engineer: Brian Mistich, PE
554 Old Spanish Trail
Slidell, LA 70458

#	DESCRIPTION	DATE
	REVISIONS	

SEAL:

PRELIMINARY NOT FOR CONSTRUCTION

FLOOR JOIST
CROSSGATES ATHLETIC CLUB
200 NORTH MILITARY ROAD
SLIDELL, LA.

JOB No:	2303	DATE:	02-16-17
DRAWN BY:	JTL	CHECKED BY:	CKD

The design drawings and specifications, original and other intellectual properties, include but not limited to the drawings, specifications, and electronic files, are the property of Dammon Engineering, and are given it should not be copied, used or disclosed to others for any purpose without prior written consent of Dammon Engineering. Dammon Engineering, Inc. shall not be responsible for any modifications or changes made to the original design without prior written approval or authorization by Dammon Engineering. Please contact Jack Lloyd at (985) 649-5832 for information and pricing.

SHEET TITLE:
FLOOR PLAN & BLDG ELEVATION

DRAWING NUMBER:
S101

SHEET No: 00 of #